APPENDIX 5C

DEVELOPED RECREATION SITE PLANS

© February 2004 PacifiCorp

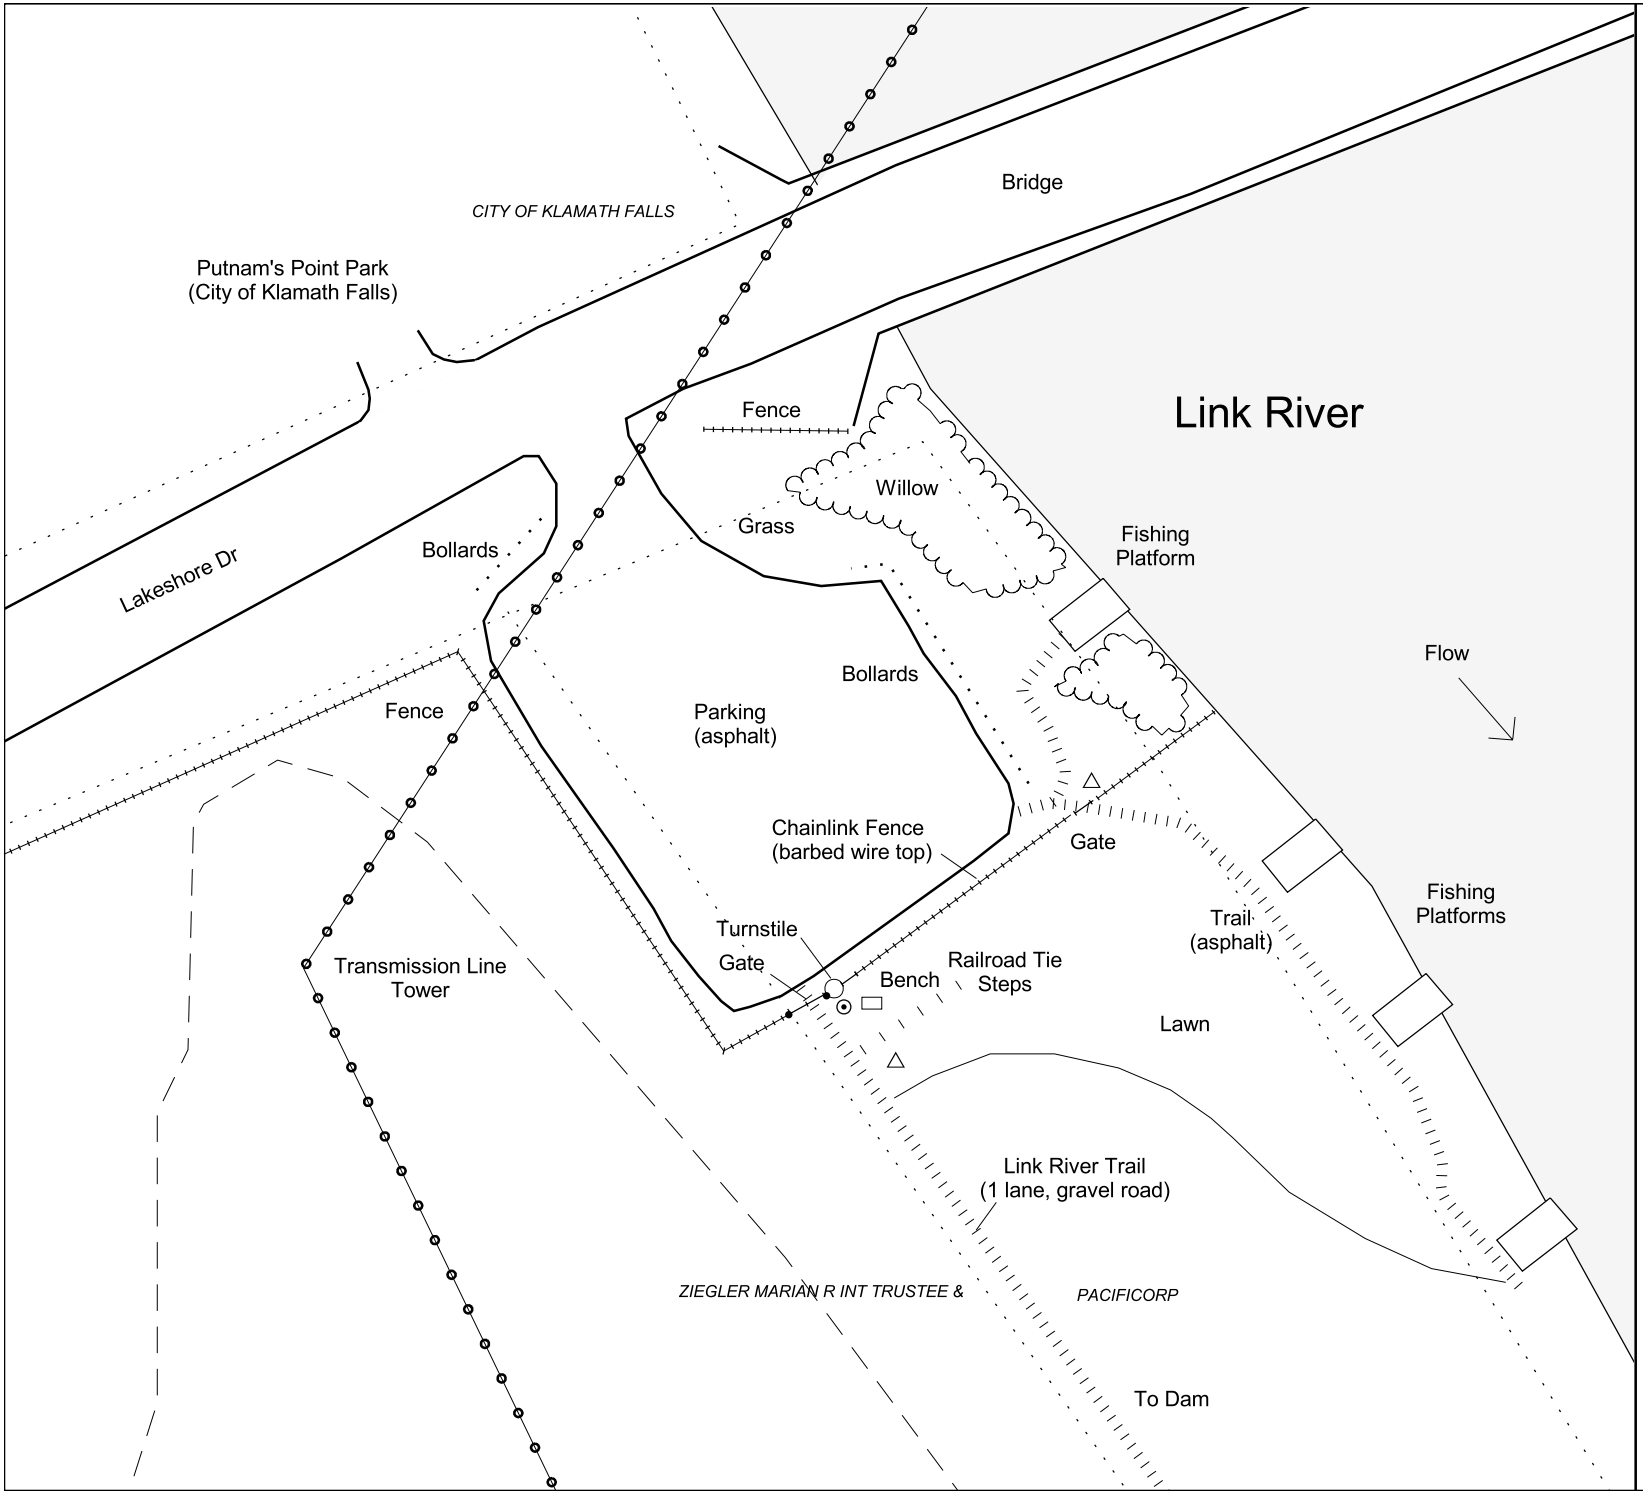

LINK RIVER TRAIL- NORTH TRAILHEAD

Klamath Hydroelectric Project

Recreation Site Inventory

Legend

- Open Water
- Streams
- 2' Elevation Contours
- Ownership Boundaries
- Roads/Parking
- Trails
- Transmission Lines
- Fence
- Structures
- Picnic Tables
- Toilets
- Grills
- Fire Rings/Pits
- Trash Receptacles
- Signs

N

30 0 30 Feet

Scale: 1:600 1" = 50'

EDAW

December 2003

Source: PacifiCorp GIS Data, September 2001

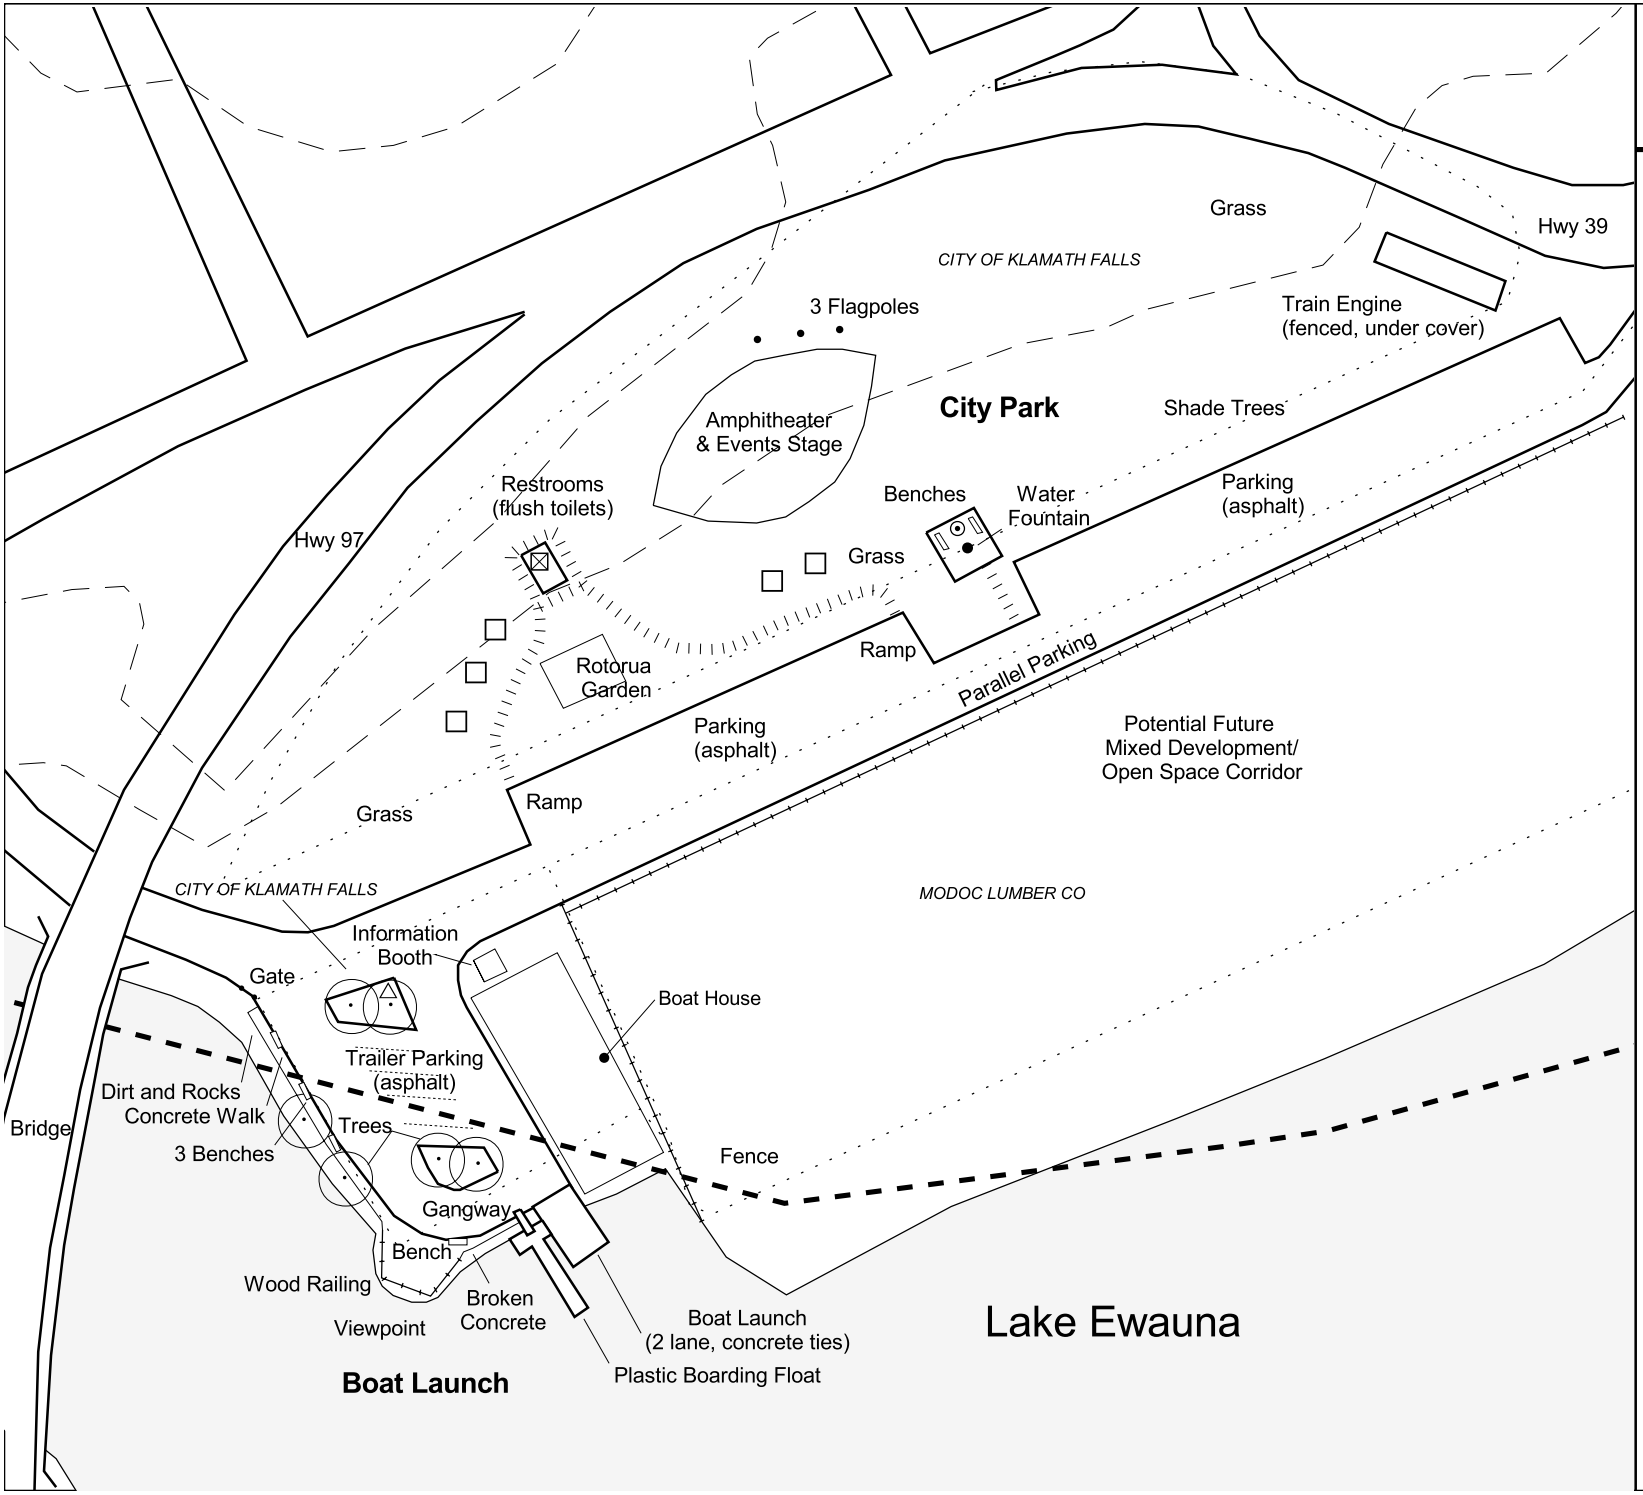

VETERAN'S MEMORIAL PARK/ BOAT LAUNCH

Klamath Hydroelectric Project

Recreation Site Inventory

Legend

- Open Water
- Streams
- 2' Elevation Contours
- Ownership Boundaries
- Roads/Parking
- Trails
- Transmission Lines
- Fence
- Structures
- Picnic Tables
- Toilets
- Grills
- Fire Rings/Pits
- Trash Receptacles
- Signs

N

50 0 50 Feet

Scale: 1:1200 1" = 100'

EDAW

December 2003

Source: PacifiCorp GIS Data, September 2001

© February 2004 PacifiCorp

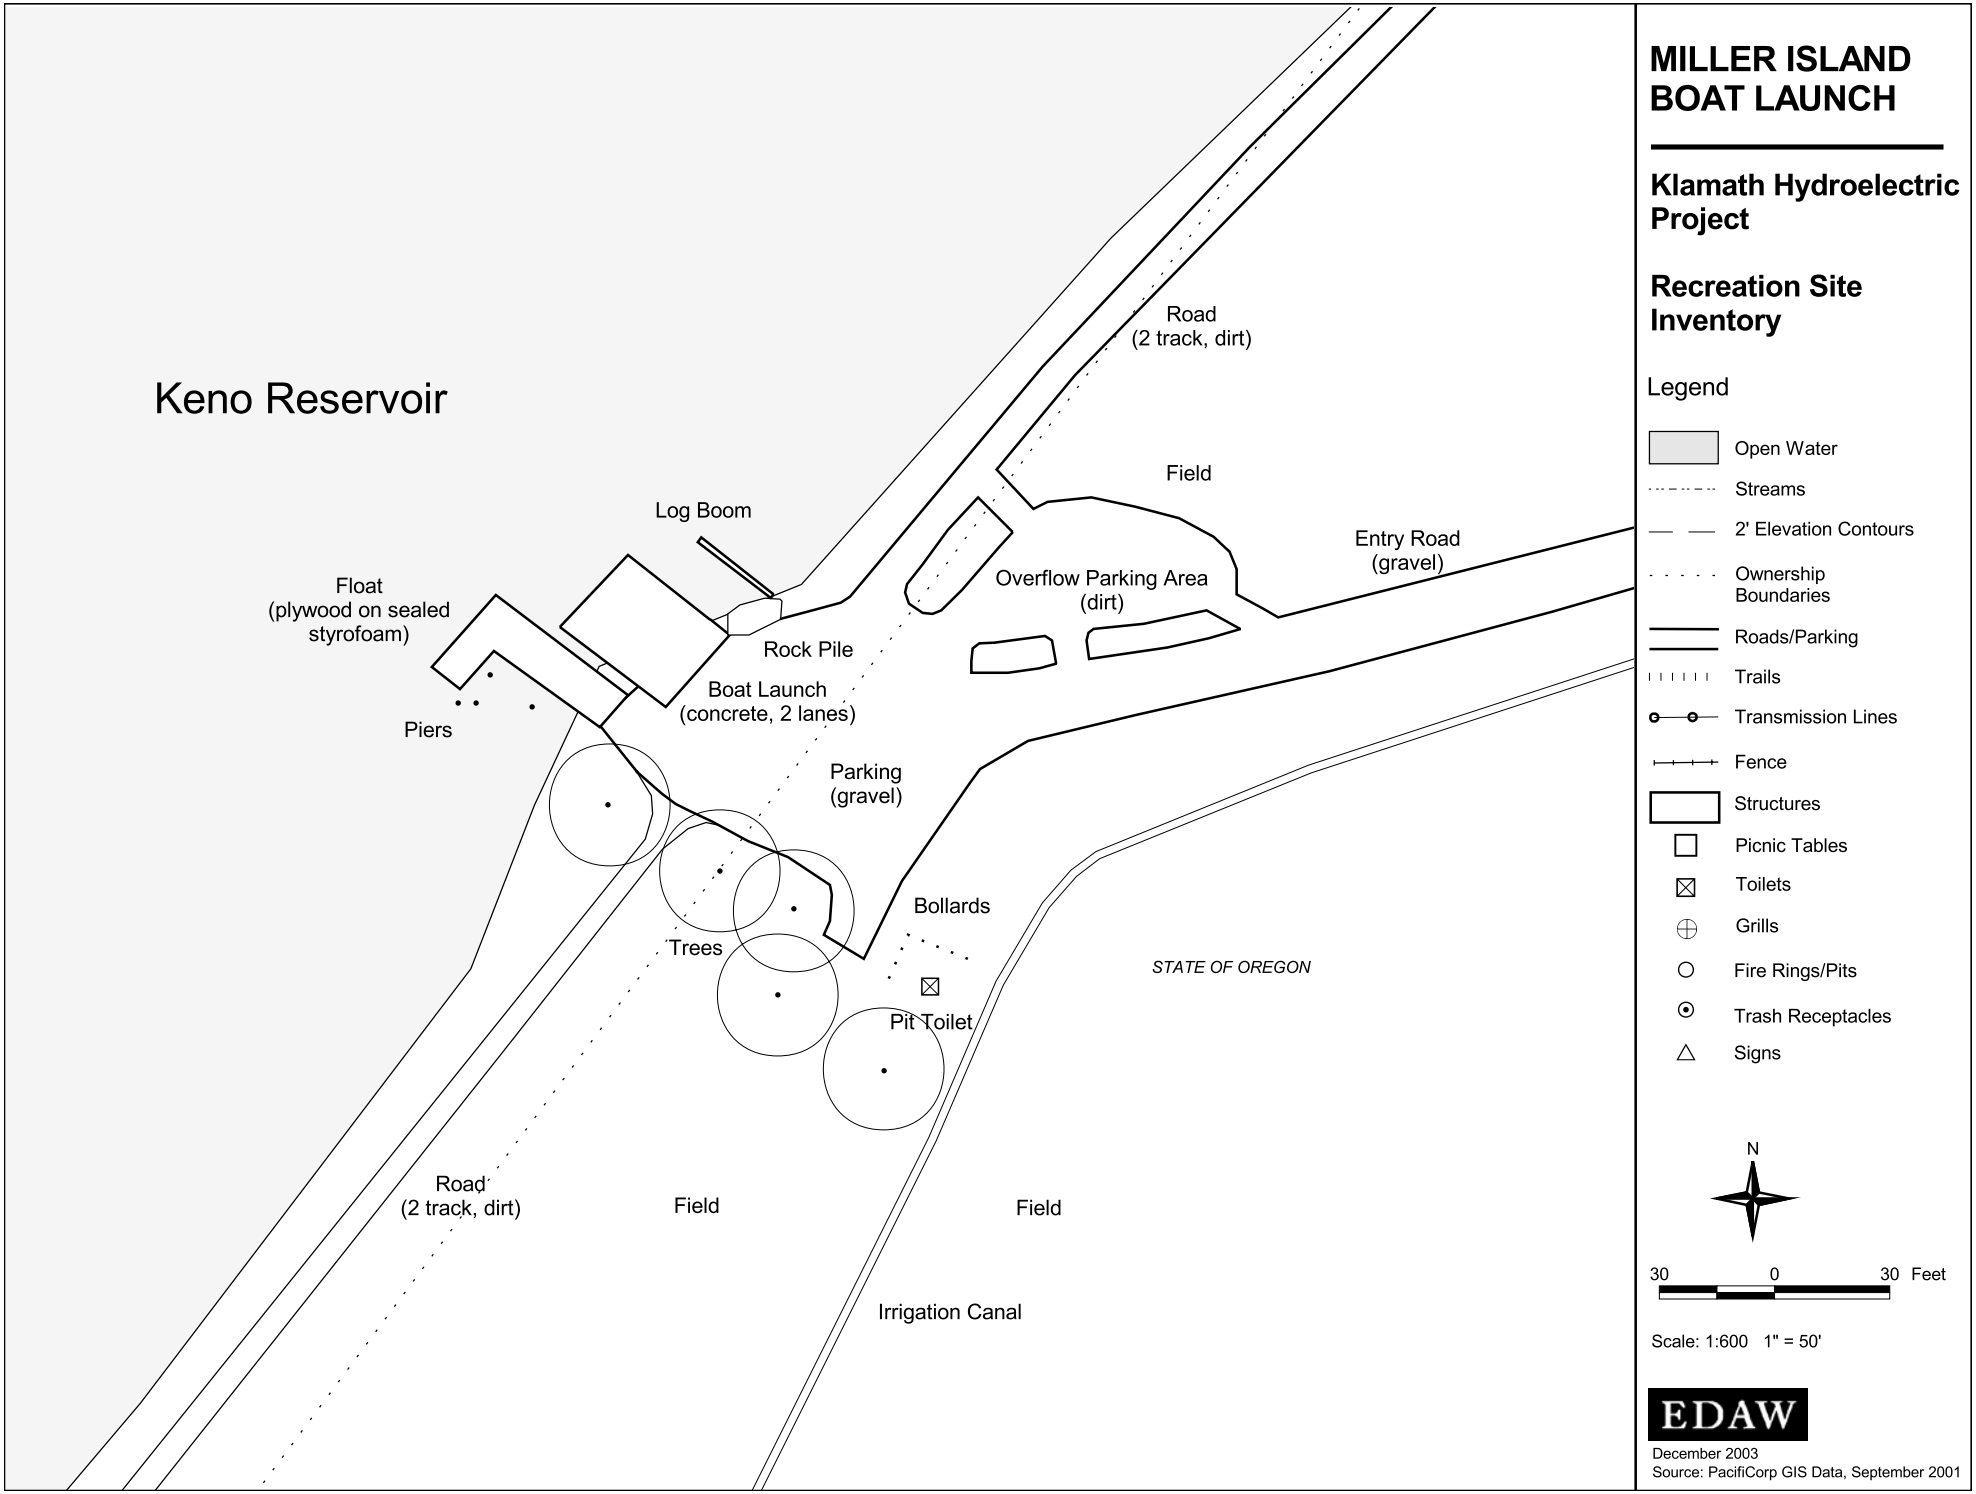
Keno Reservoir
Road
(2 track, dirt)
Field
Log Boom
Entry Road
(gravel)
Overflow Parking Area
(dirt)
Float
(plywood on sealed
styrofoam)
Rock Pile
Boat Launch
(concrete, 2 lanes)
Piers
Parking
(gravel)
Bollards
Trees
STATE OF OREGON
Pit Toilet
Road
(2 track, dirt)
Field
Field
Irrigation Canal
MILLER ISLAND
BOAT LAUNCH
Klamath Hydroelectric
Project
Recreation Site
Inventory
Legend
Open Water
Streams
2' Elevation Contours
Ownership
Boundaries
Roads/Parking
Trails
Transmission Lines
Fence
Structures
Picnic Tables
Toilets
Grills
Fire Rings/Pits
Trash Receptacles
Signs
N
30
0
30 Feet
Scale: 1:600 1" = 50'
EDAW
December 2003
Source: PacifiCorp GIS Data, September 2001

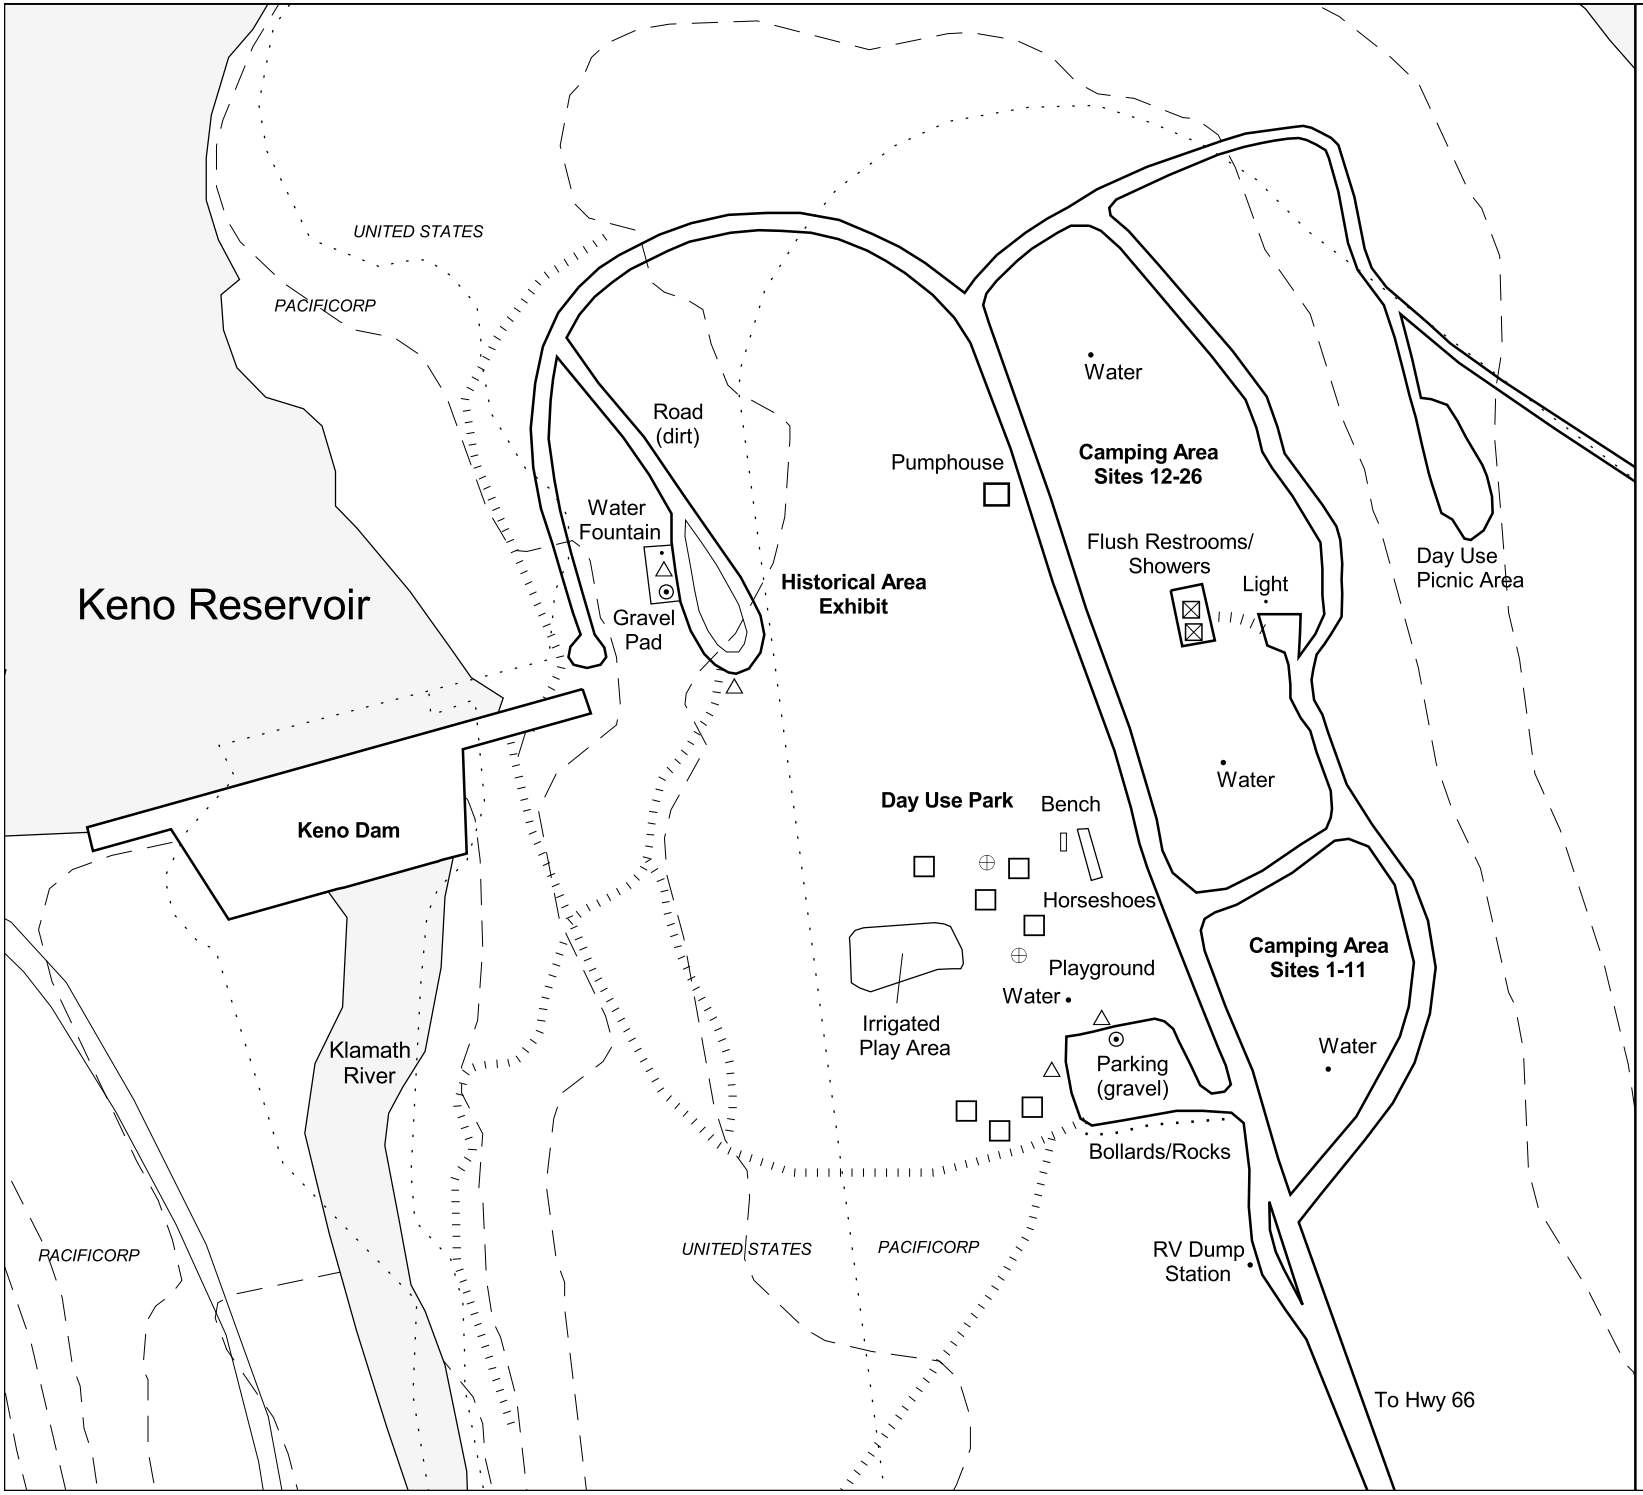

KENO RECREATION AREA

Klamath Hydroelectric Project

Recreation Site Inventory

Legend

- Open Water
- Streams
- 2' Elevation Contours
- Ownership Boundaries
- Roads/Parking
- Trails
- Transmission Lines
- Fence
- Structures
- Picnic Tables
- Toilets
- Grills
- Fire Rings/Pits
- Trash Receptacles
- Signs

N

100 0 100 Feet

Scale: 1:2400 1" = 200'

EDAW

December 2003

Source: PacifiCorp GIS Data, September 2001

© February 2004 PacifiCorp

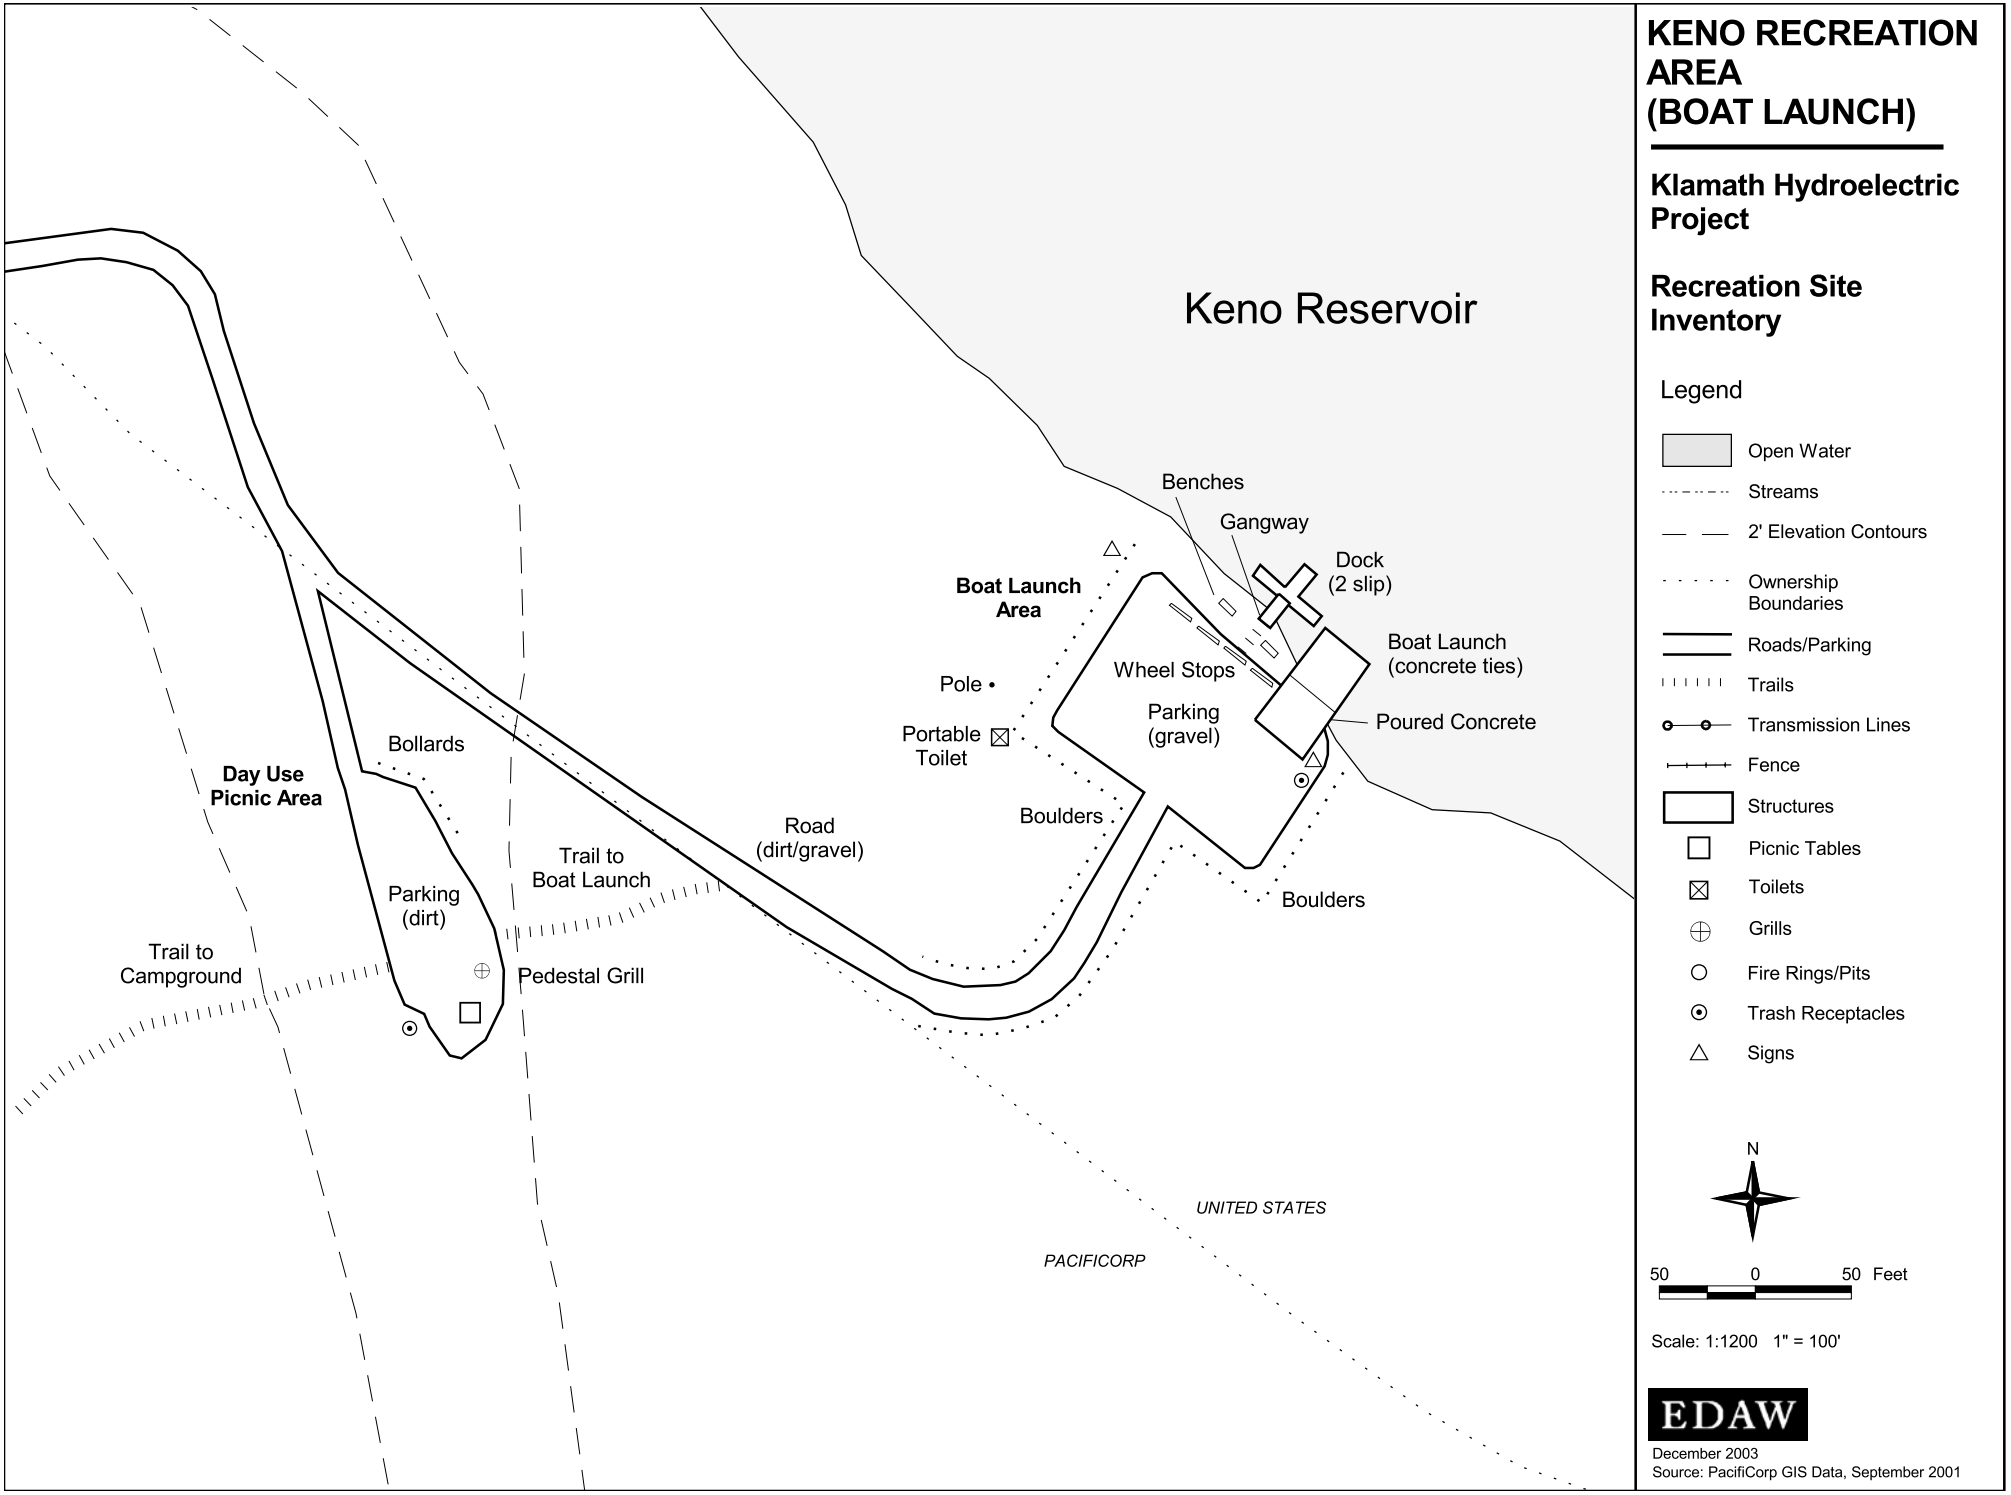
KENO RECREATION AREA (BOAT LAUNCH)
Klamath Hydroelectric Project
Recreation Site Inventory
Keno Reservoir
Benches
Gangway
Dock (2 slip)
Boat Launch Area
Boat Launch (concrete ties)
Wheel Stops
Pole
Portable Toilet
Parking (gravel)
Poured Concrete
Bollards
Day Use Picnic Area
Boulders
Road (dirt/gravel)
Trail to Boat Launch
Parking (dirt)
Boulders
Trail to Campground
Pedestal Grill
UNITED STATES
PACIFICORP
Legend
Open Water
Streams
2' Elevation Contours
Ownership Boundaries
Roads/Parking
Trails
Transmission Lines
Fence
Structures
Picnic Tables
Toilets
Grills
Fire Rings/Pits
Trash Receptacles
Signs
N
50 0 50 Feet
Scale: 1:1200 1" = 100'
EDAW
December 2003
Source: PacifiCorp GIS Data, September 2001

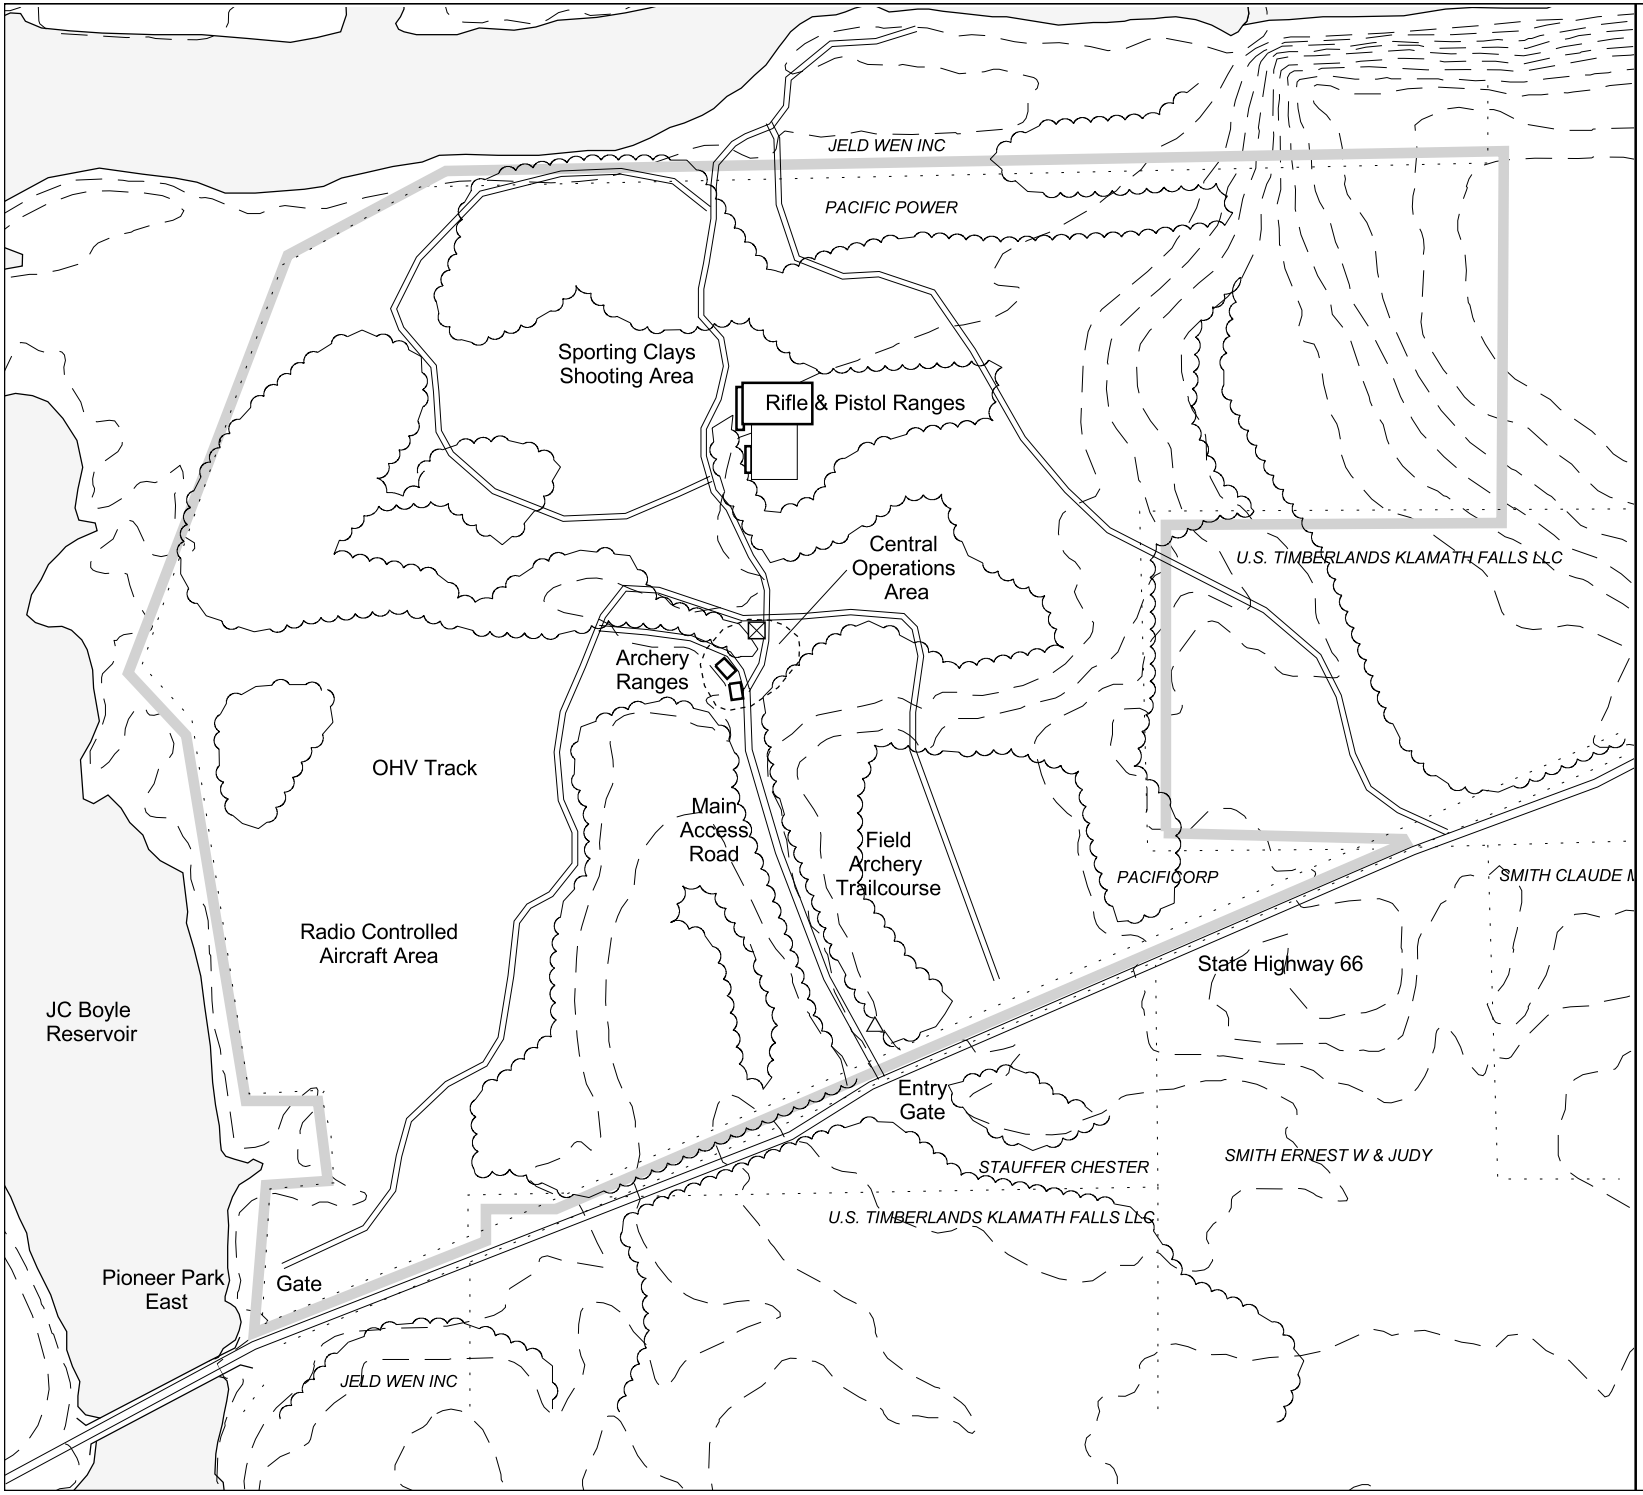

SPORTSMAN'S PARK

Klamath Hydroelectric Project

Recreation Site Inventory

Legend

- Open Water
- Streams
- 2' Elevation Contours
- Recreation Area GPS Boundary
- Ownership Boundaries
- Lease Area Boundary
- Roads/Parking
- Trails
- Transmission Lines
- Structures
- Picnic Tables
- Toilets
- Grills
- Fire Rings/Pits
- Signs
- Trash Receptacles

N

300 0 300 600 Feet

Scale: 1:9000 1" = 750'

EDAW

December 2003

Source: PacifiCorp GIS Data, September 2001

© February 2004 PacifiCorp

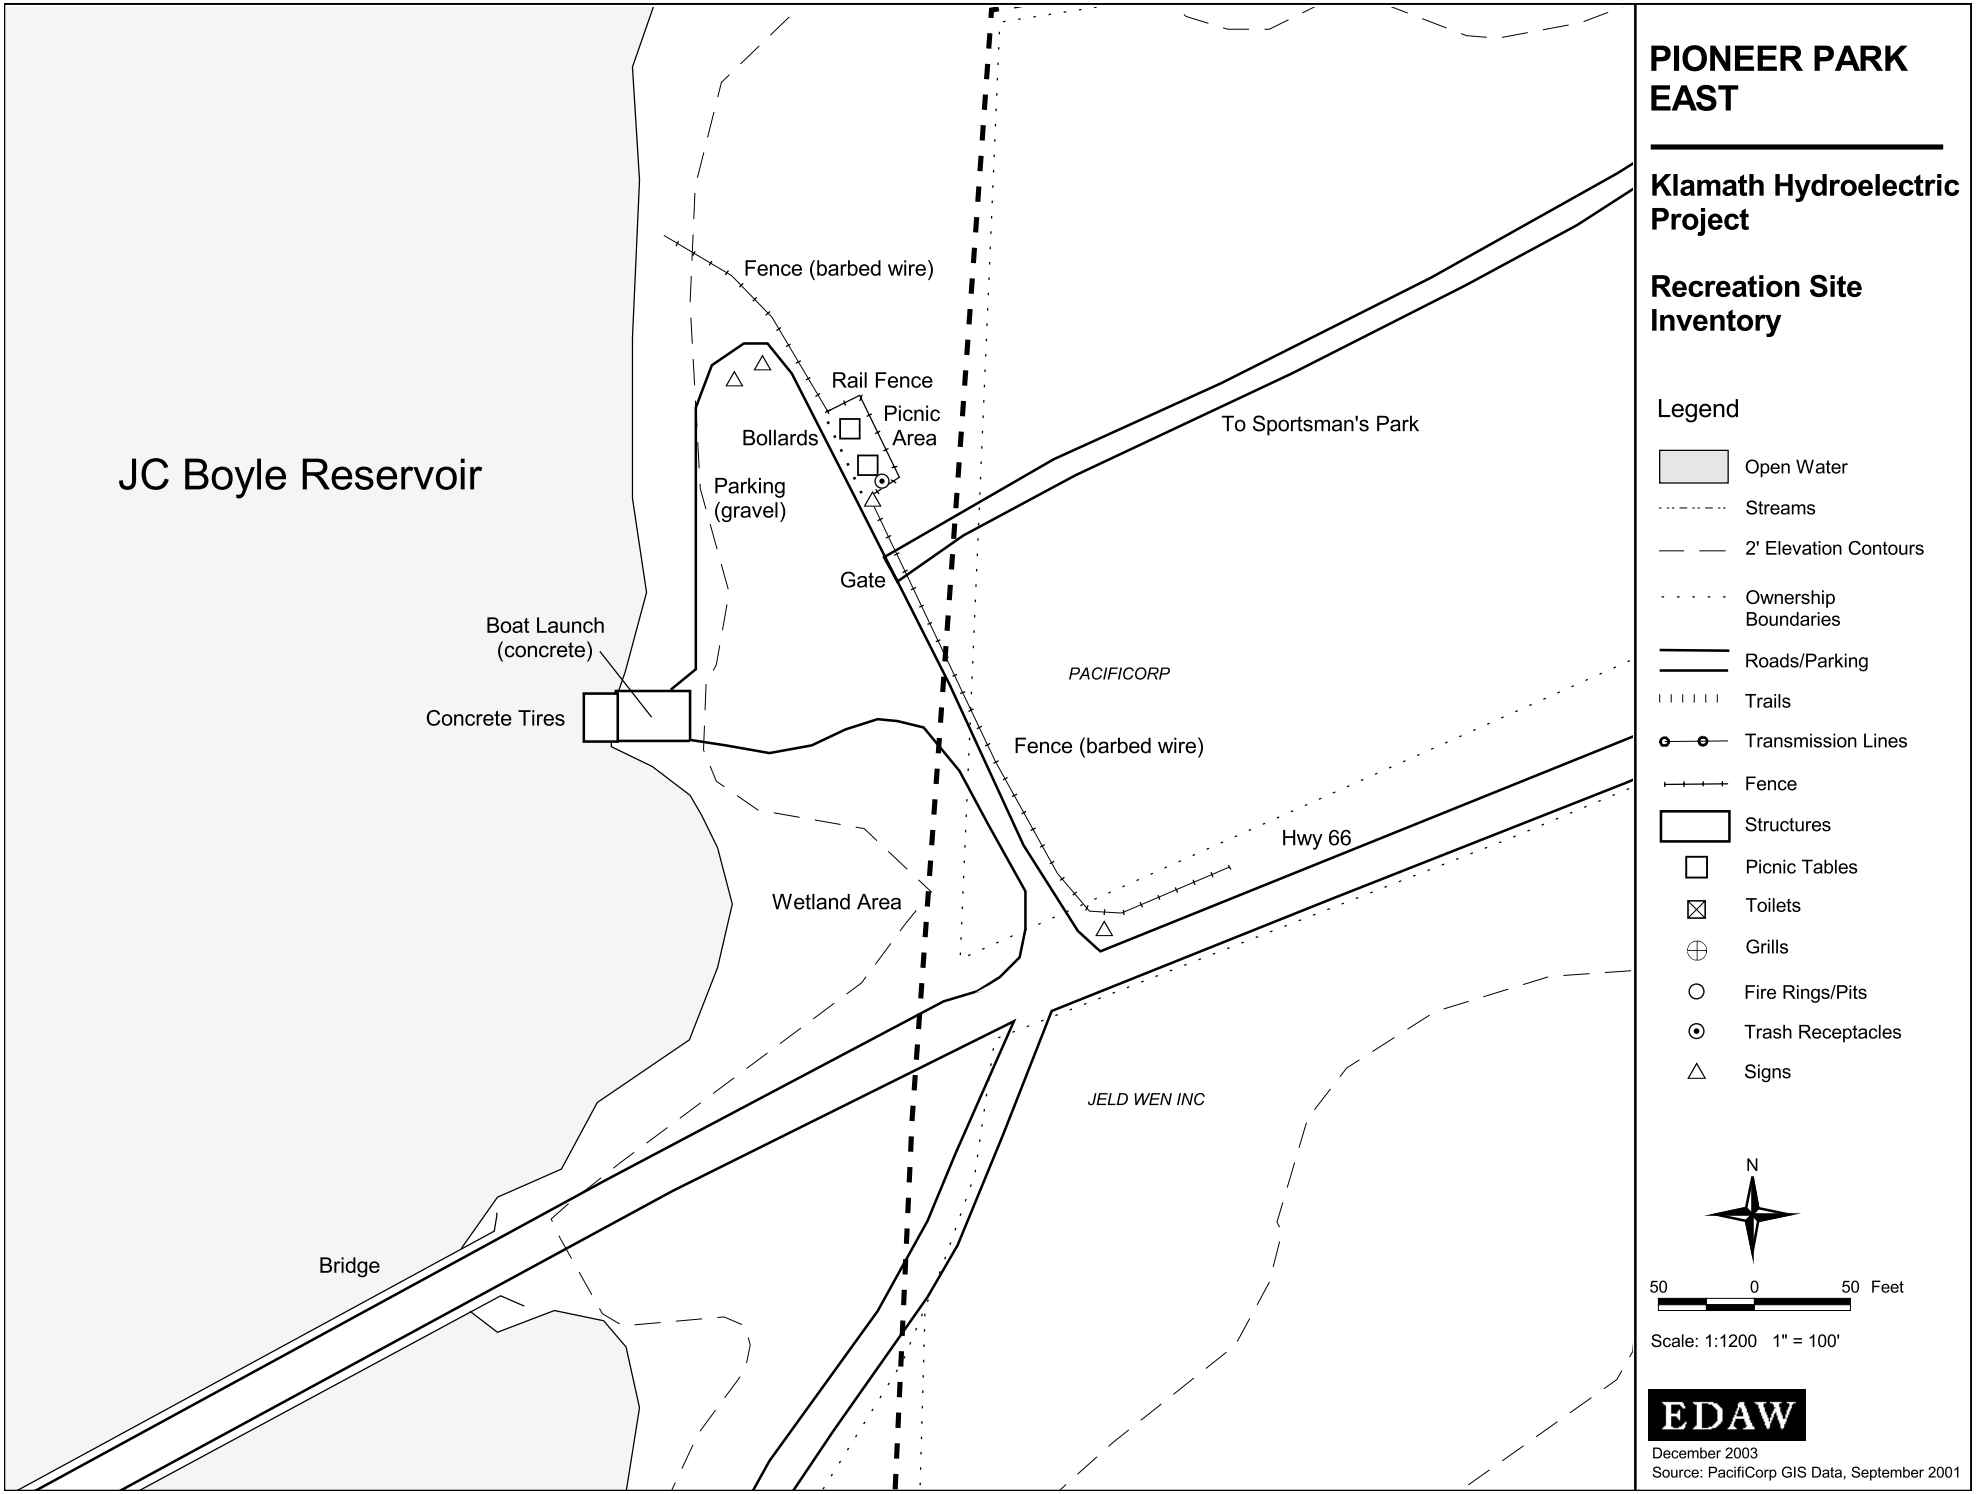
PIONEER PARK EAST
Klamath Hydroelectric Project
Recreation Site Inventory
JC Boyle Reservoir
Fence (barbed wire)
Rail Fence
Picnic Area
Bollards
Parking (gravel)
Gate
To Sportsman's Park
Boat Launch (concrete)
Concrete Tires
PACIFICORP
Fence (barbed wire)
Hwy 66
Wetland Area
JELD WEN INC
Bridge
Legend
Open Water
Streams
2' Elevation Contours
Ownership Boundaries
Roads/Parking
Trails
Transmission Lines
Fence
Structures
Picnic Tables
Toilets
Grills
Fire Rings/Pits
Trash Receptacles
Signs
N
50 0 50 Feet
Scale: 1:1200 1" = 100'
EDAW
December 2003
Source: PacifiCorp GIS Data, September 2001

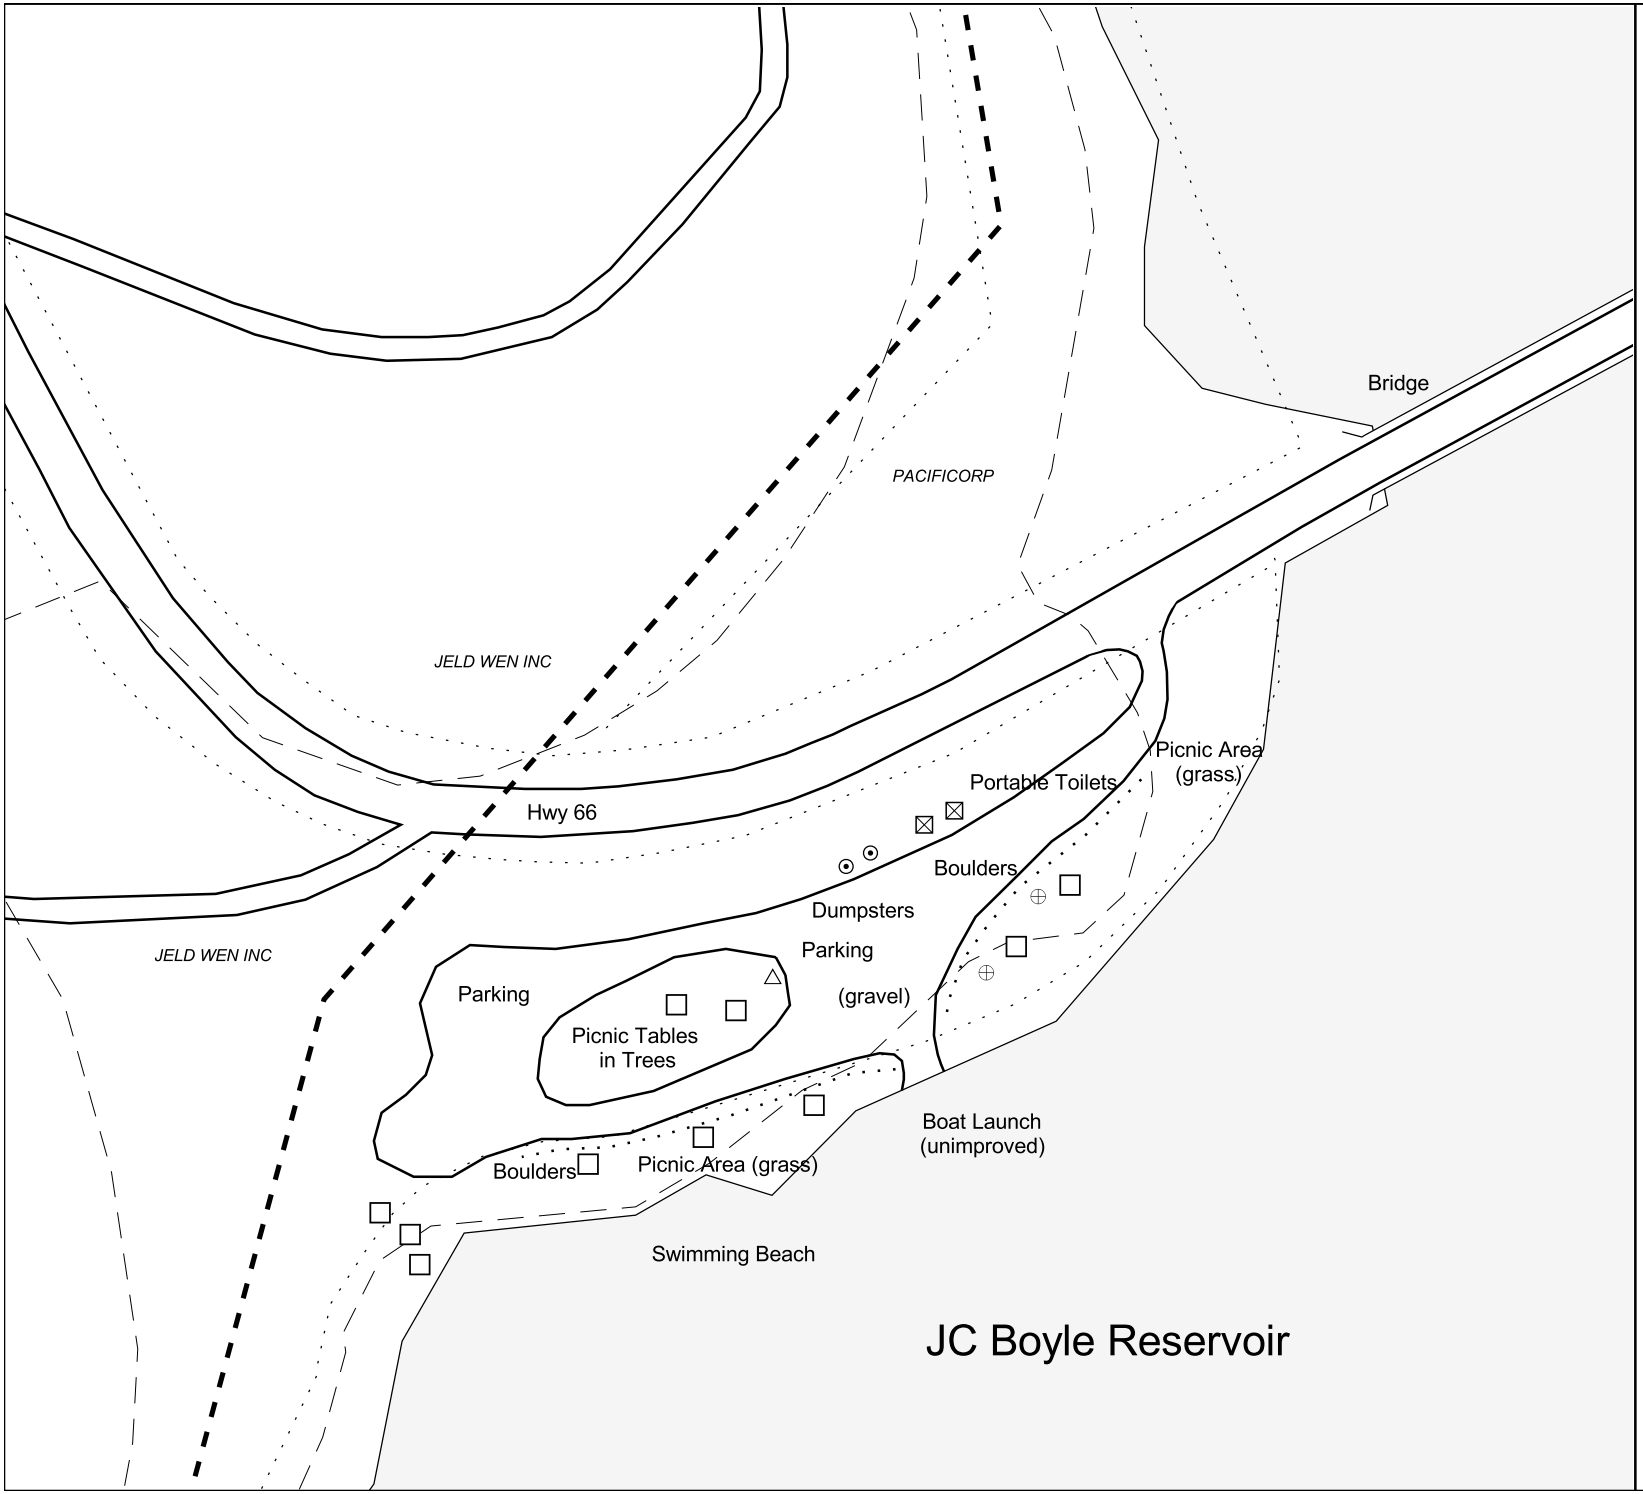

PIONEER PARK WEST

Klamath Hydroelectric Project

Recreation Site Inventory

Legend

- Open Water
- Streams
- 2' Elevation Contours
- Ownership Boundaries
- Roads/Parking
- Trails
- Transmission Lines
- Fence
- Structures
- Picnic Tables
- Toilets
- Grills
- Fire Rings/Pits
- Trash Receptacles
- Signs

N

50 0 50 Feet

Scale: 1:1200 1" = 100'

EDAW

December 2003

Source: PacifiCorp GIS Data, September 2001

© February 2004 PacifiCorp

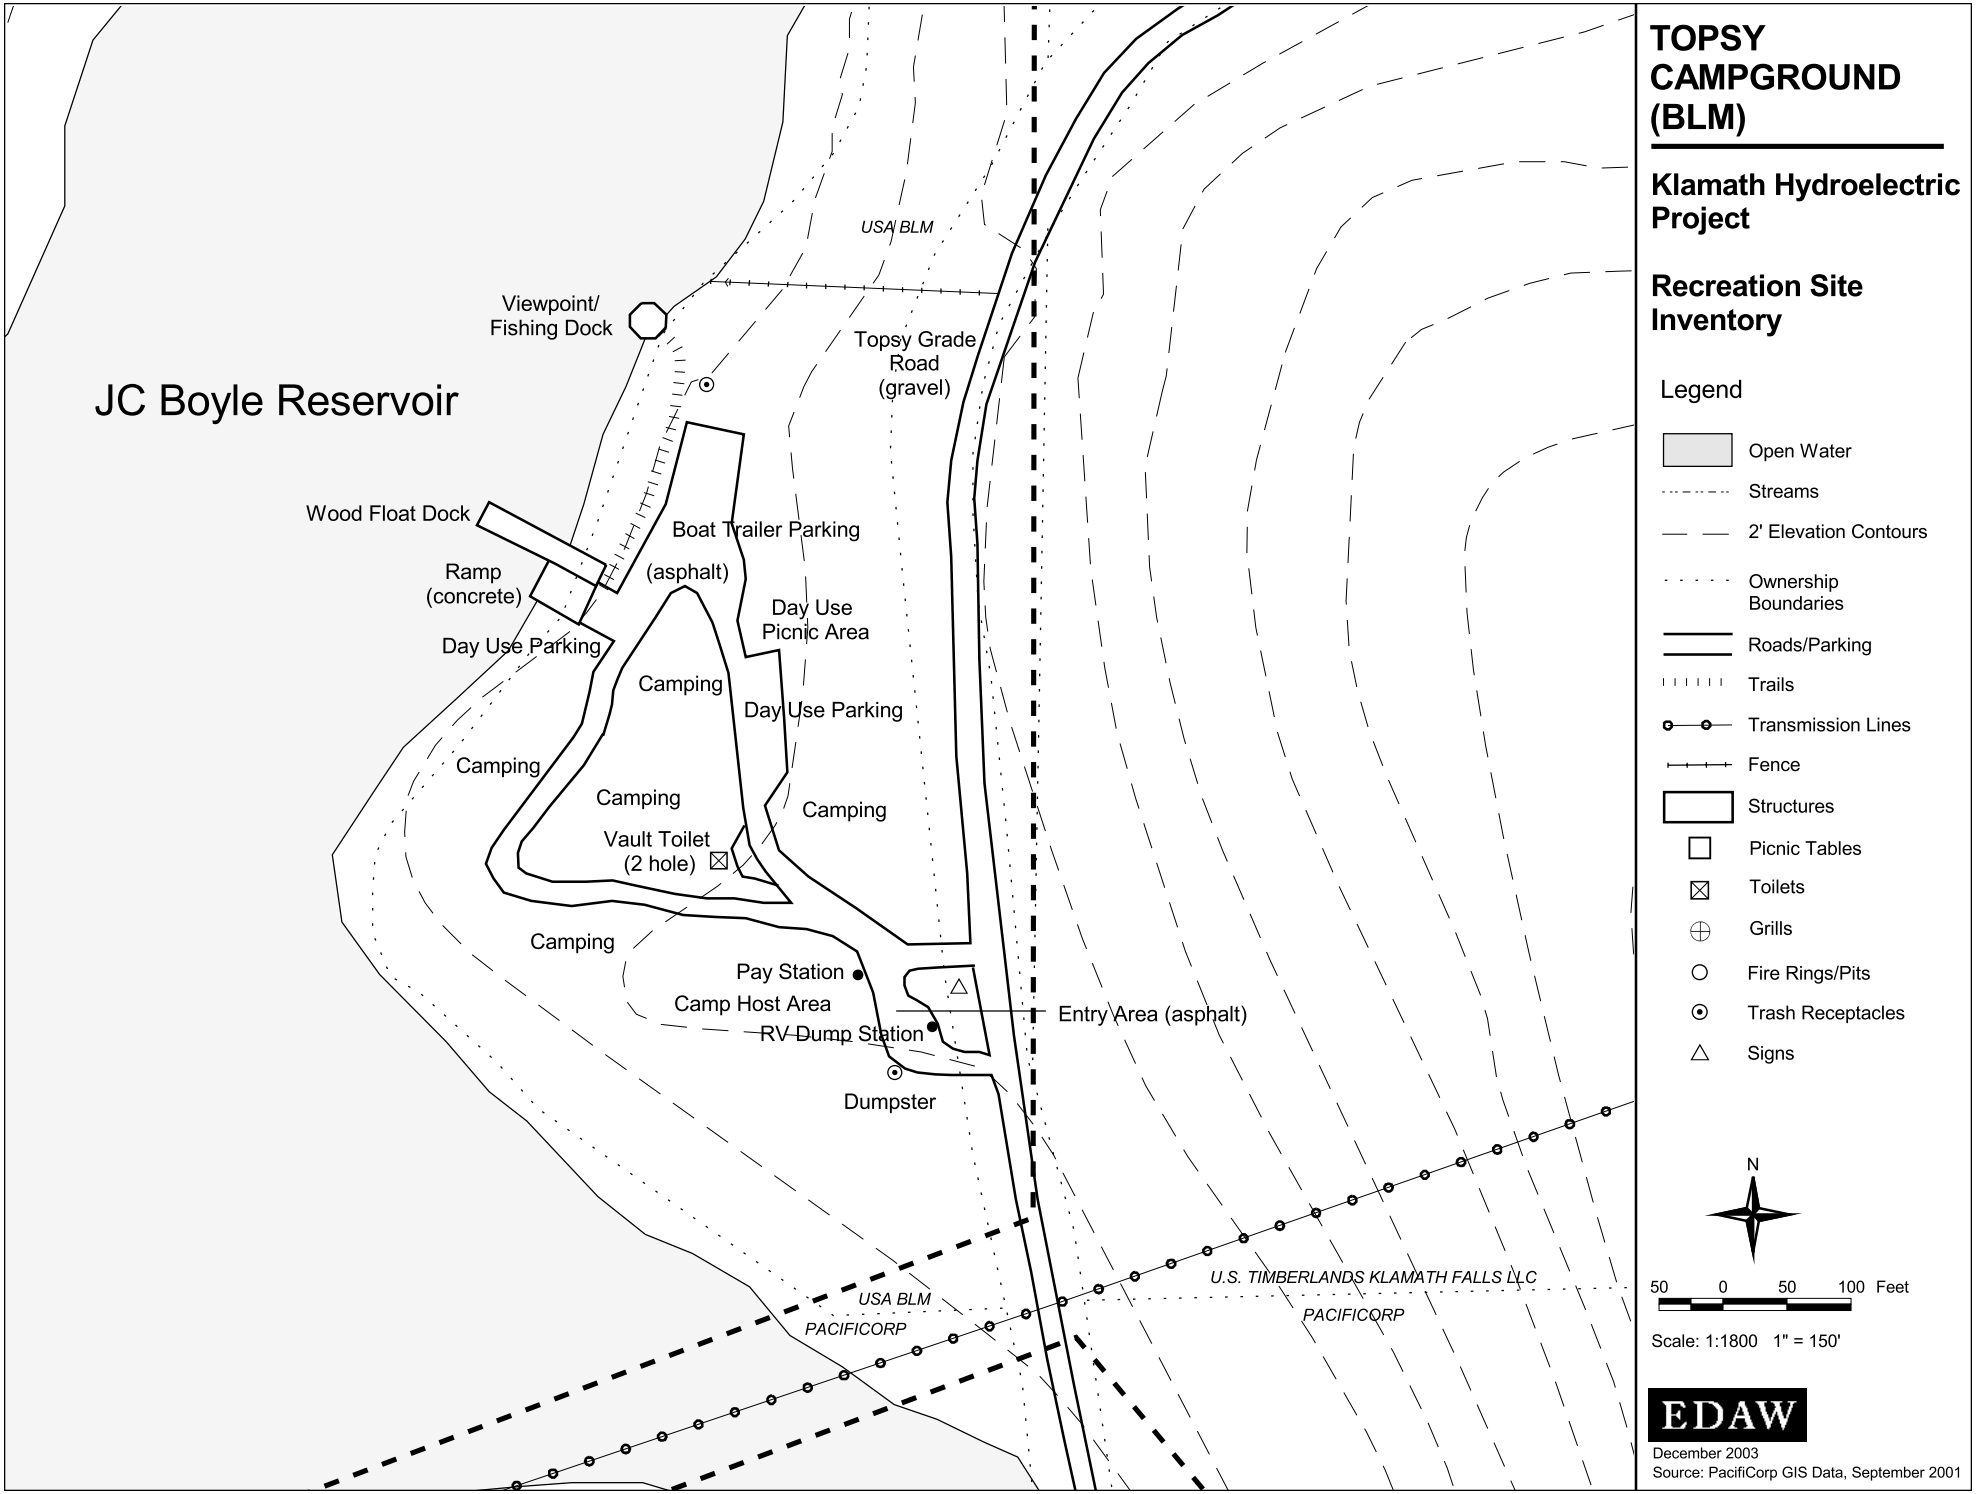
JC Boyle Reservoir
USA BLM
Viewpoint/
Fishing Dock
Topsy Grade
Road
(gravel)
Wood Float Dock
Boat Trailer Parking
(asphalt)
Ramp
(concrete)
Day Use
Picnic Area
Day Use Parking
Camping
Day Use Parking
Camping
Camping
Camping
Vault Toilet
(2 hole)
Camping
Pay Station
Camp Host Area
RV Dump Station
Entry Area (asphalt)
Dumpster
USA BLM
PACIFICORP
U.S. TIMBERLANDS KLAMATH FALLS LLC
PACIFICORP
TOPSY
CAMPGROUND
(BLM)
Klamath Hydroelectric
Project
Recreation Site
Inventory
Legend
Open Water
Streams
2' Elevation Contours
Ownership
Boundaries
Roads/Parking
Trails
Transmission Lines
Fence
Structures
Picnic Tables
Toilets
Grills
Fire Rings/Pits
Trash Receptacles
Signs
N
50 0 50 100 Feet
Scale: 1:1800 1" = 150'
EDAW
December 2003
Source: PacifiCorp GIS Data, September 2001

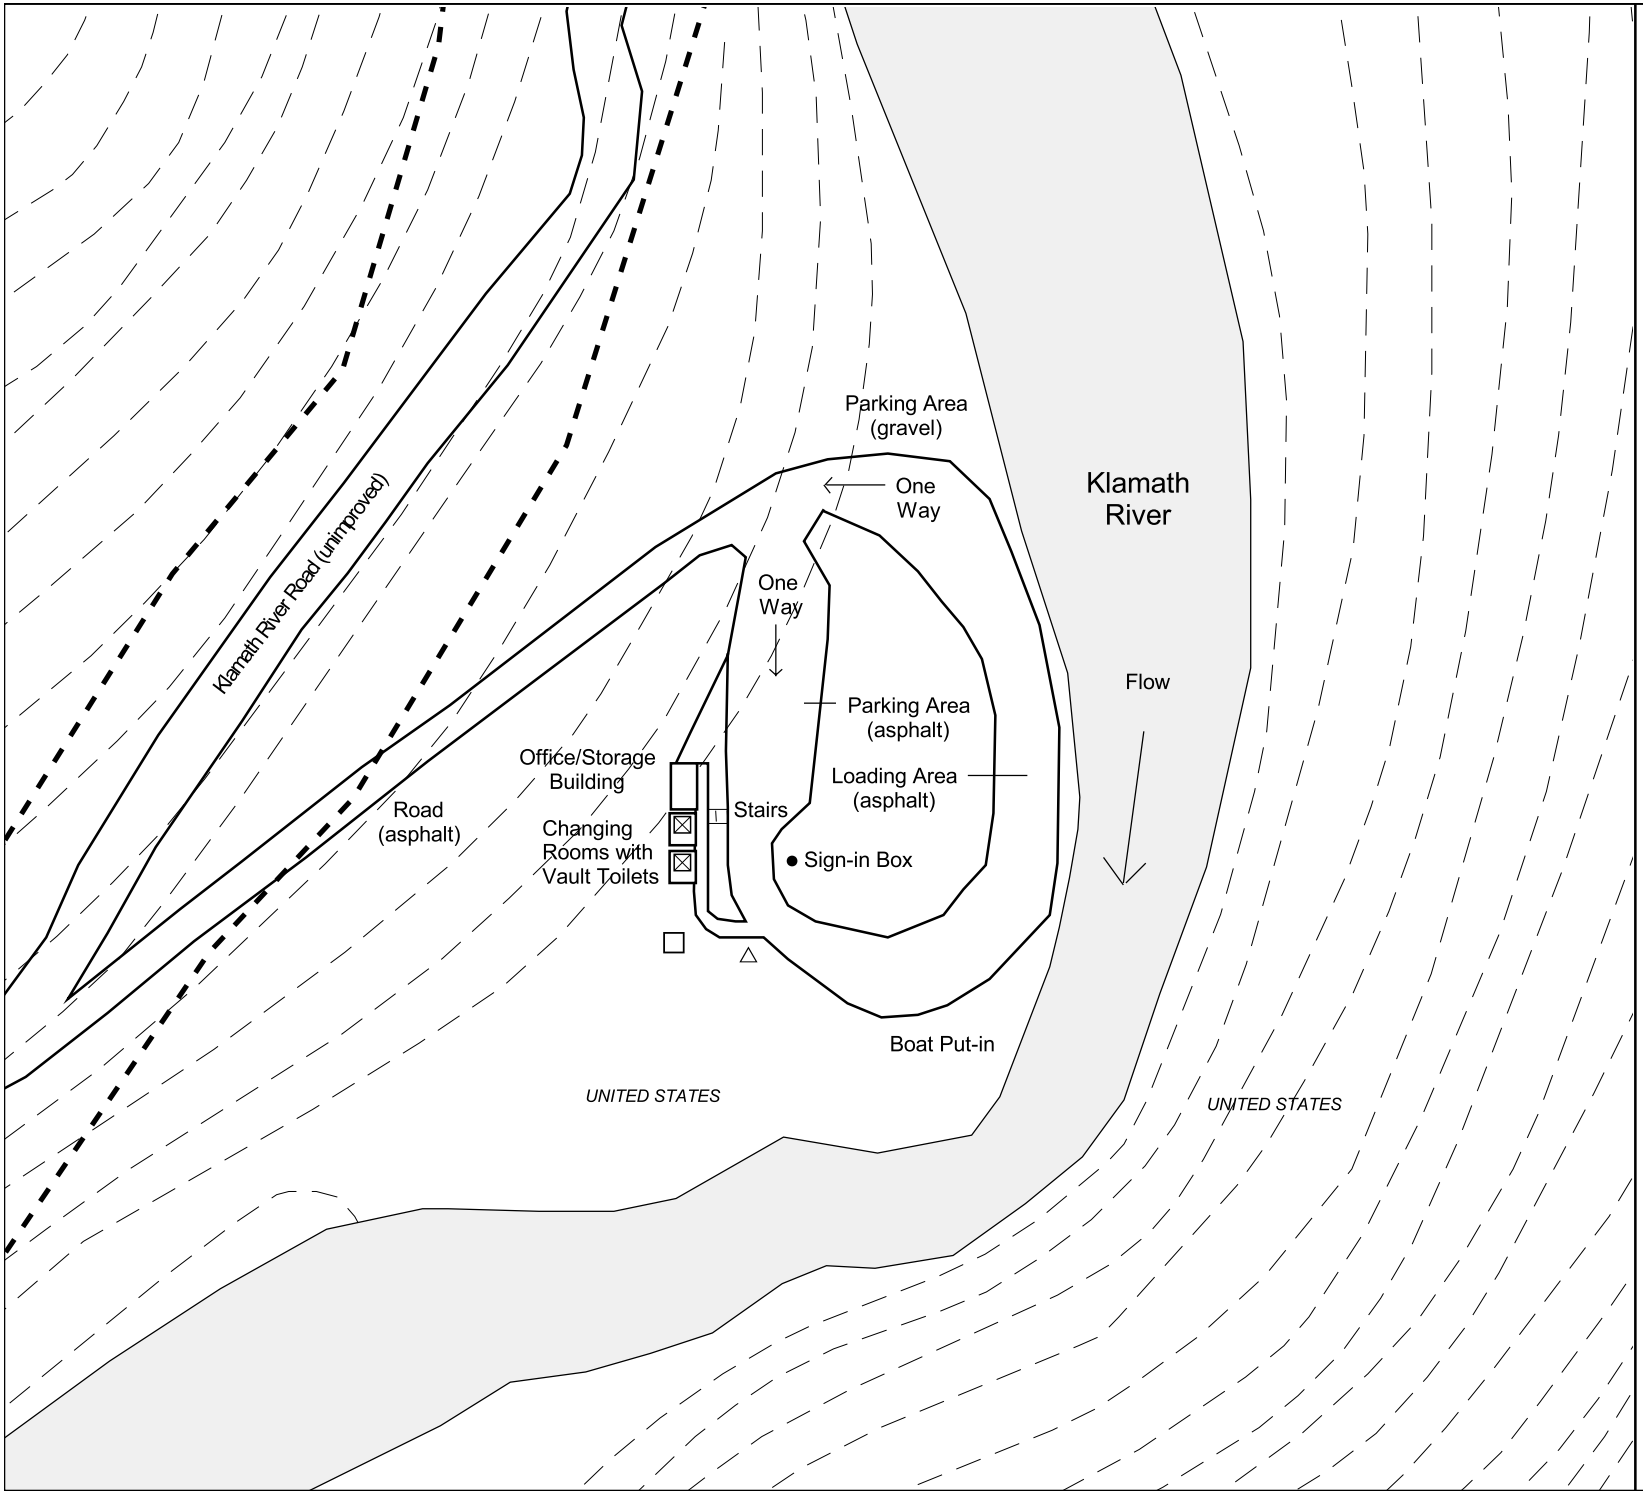

SPRING ISLAND/ UPPER KLAMATH RIVER BOATER'S ACCESS

Klamath Hydroelectric Project

Recreation Site Inventory

Legend

- Open Water
- Streams
- 2' Elevation Contours
- Ownership Boundaries
- Roads/Parking
- Trails
- Transmission Lines
- Fence
- Structures
- Picnic Tables
- Toilets
- Grills
- Fire Rings/Pits
- Trash Receptacles
- Signs

N

50 0 50 Feet

Scale: 1:1200 1" = 100'

EDAW

December 2003

Source: PacifiCorp GIS Data, September 2001

© February 2004 PacifiCorp

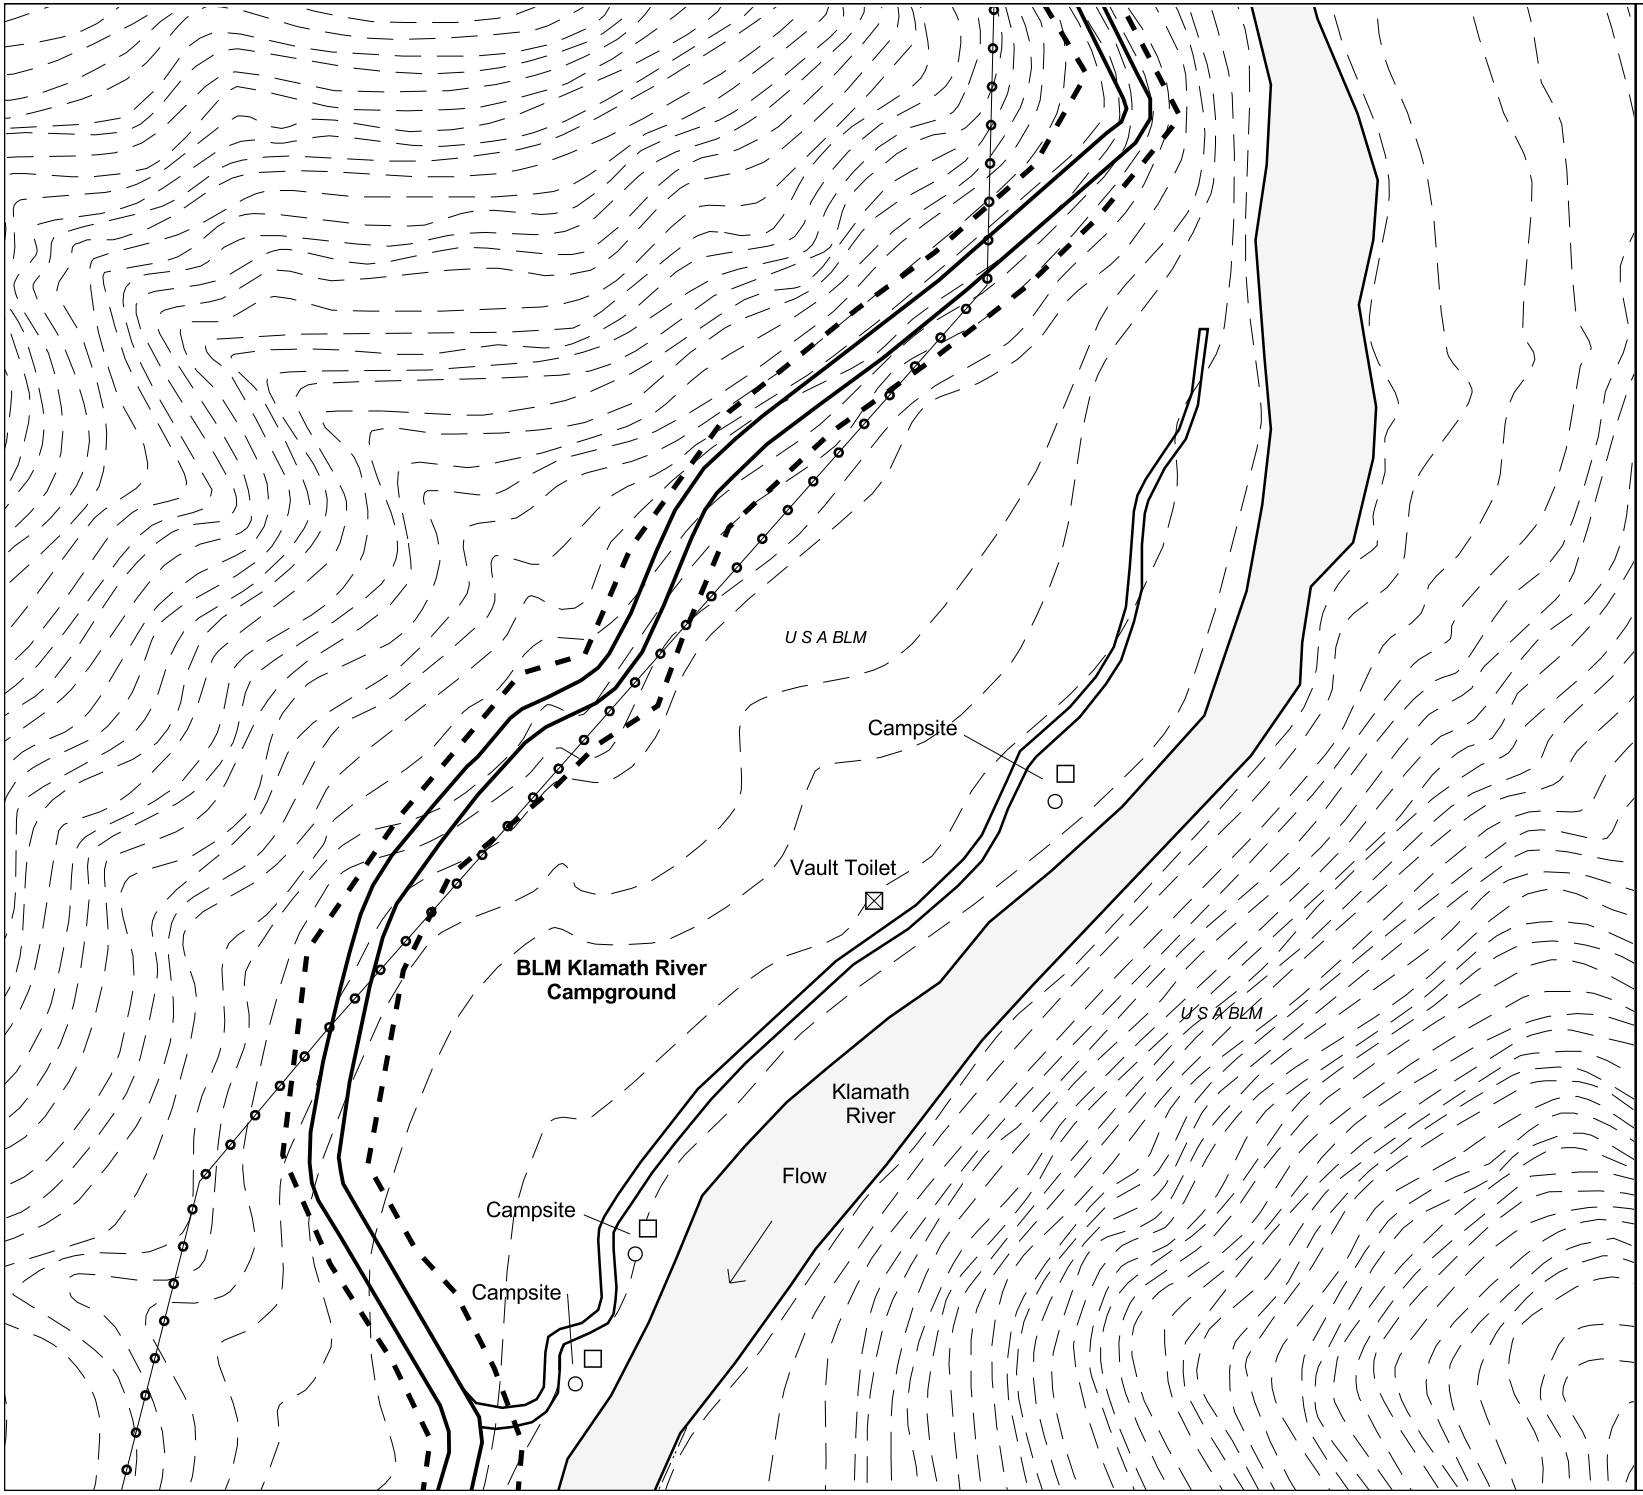

KLAMATH RIVER CAMPGROUND (BLM)

Klamath Hydroelectric Project

Recreation Site Inventory

Legend

- Open Water
- Streams
- 2' Elevation Contours
- Ownership Boundaries
- Roads/Parking
- Trails
- Transmission Lines
- Fence
- Structures
- Picnic Tables
- Toilets
- Grills
- Fire Rings/Pits
- Trash Receptacles
- Signs

N

100 0 100 Feet

Scale: 1:3600 1" = 300'

EDAW

December 2003

Source: PacifiCorp GIS Data, September 2001

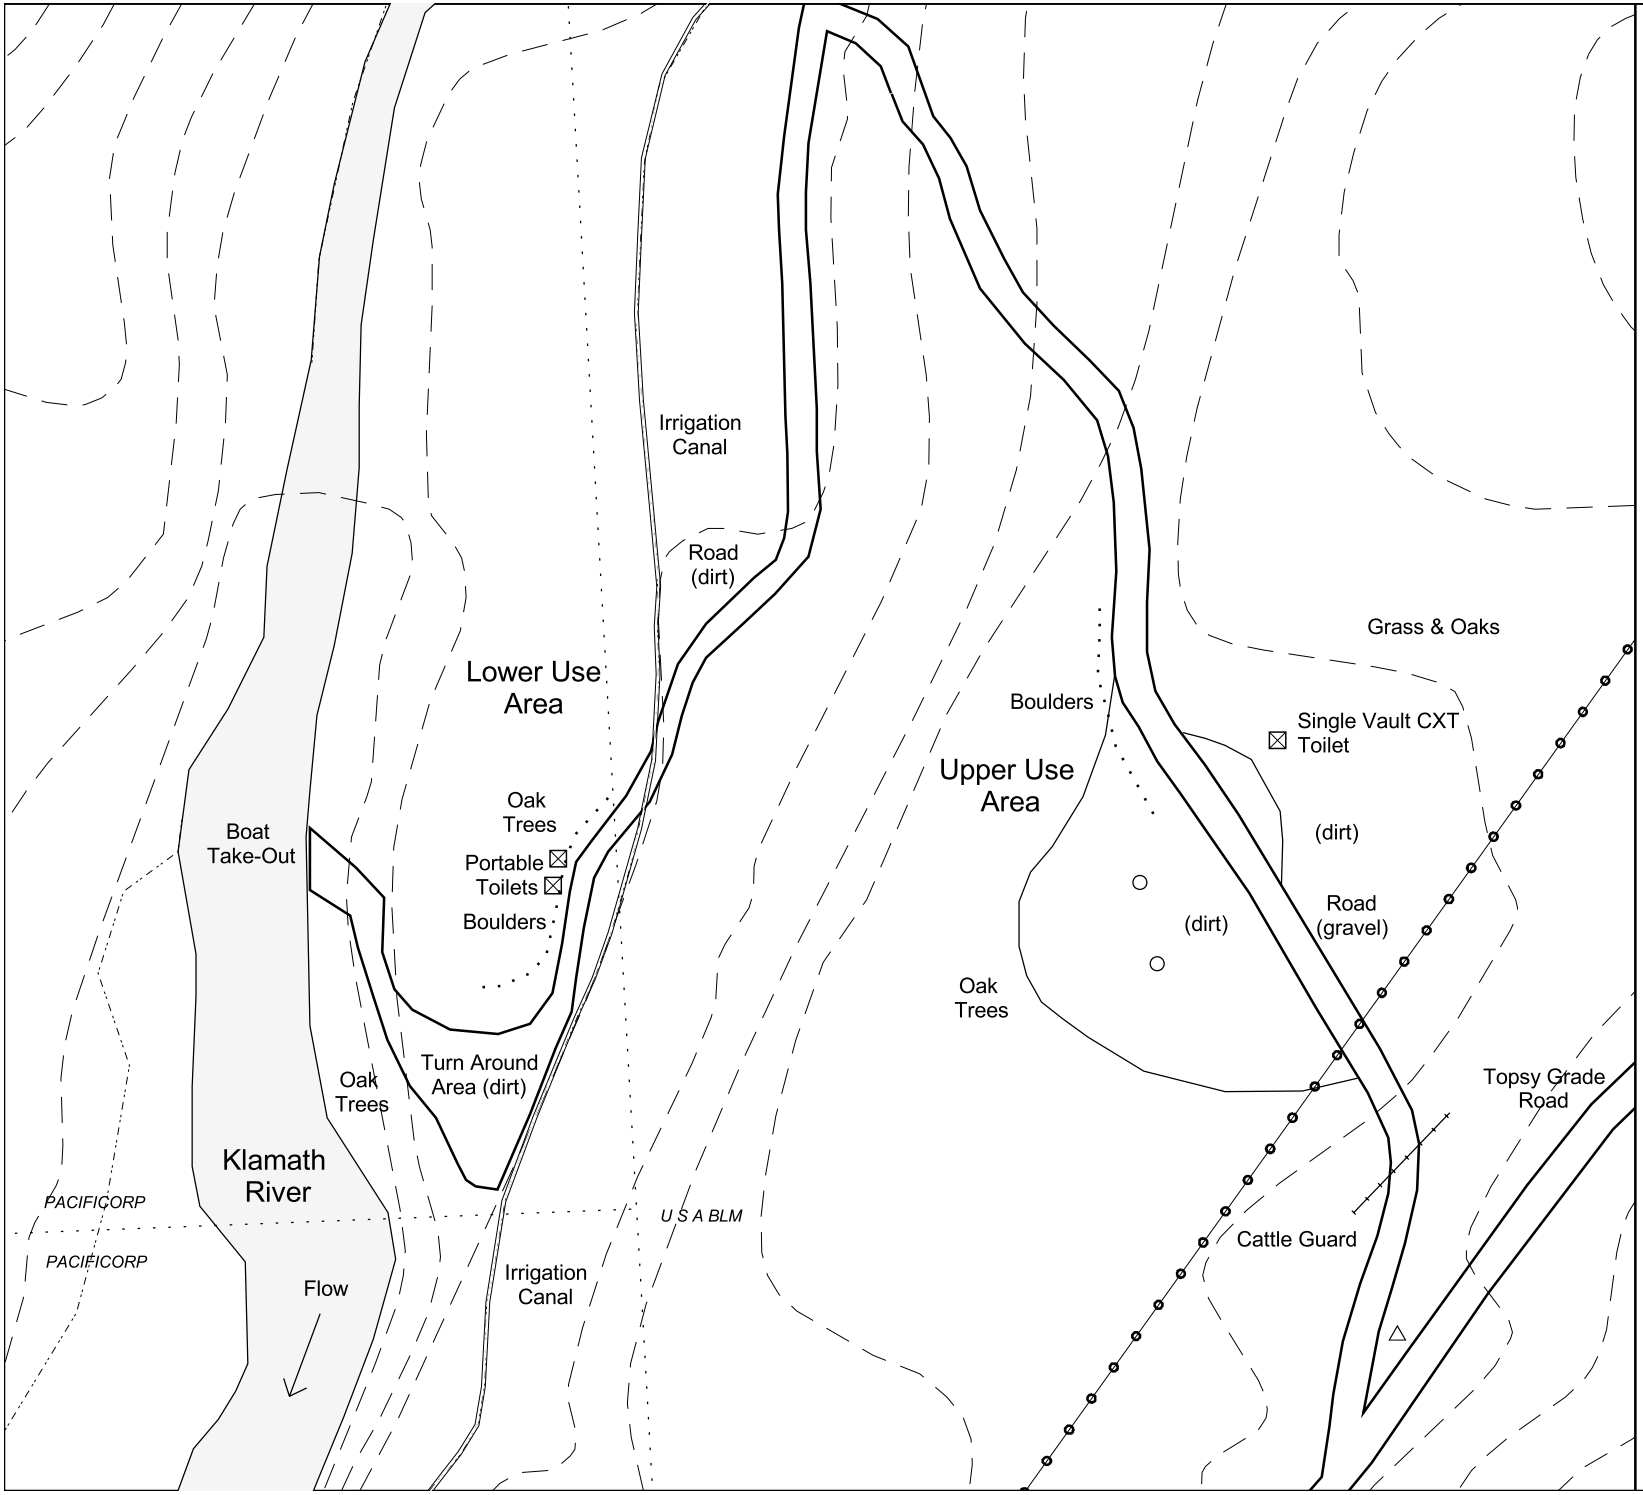

STATELINE TAKE-OUT (PACIFICORP & BLM)

Klamath Hydroelectric Project

Recreation Site Inventory

Legend

- Open Water
- Streams
- 2' Elevation Contours
- Ownership Boundaries
- Roads/Parking
- Trails
- Transmission Lines
- Fence
- Structures
- Picnic Tables
- Toilets
- Grills
- Fire Rings/Pits
- Trash Receptacles
- Signs

N

50 0 50 100 Feet

Scale: 1:1800 1" = 150'

EDAW

December 2003

Source: PacifiCorp GIS Data, September 2001

© February 2004 PacifiCorp

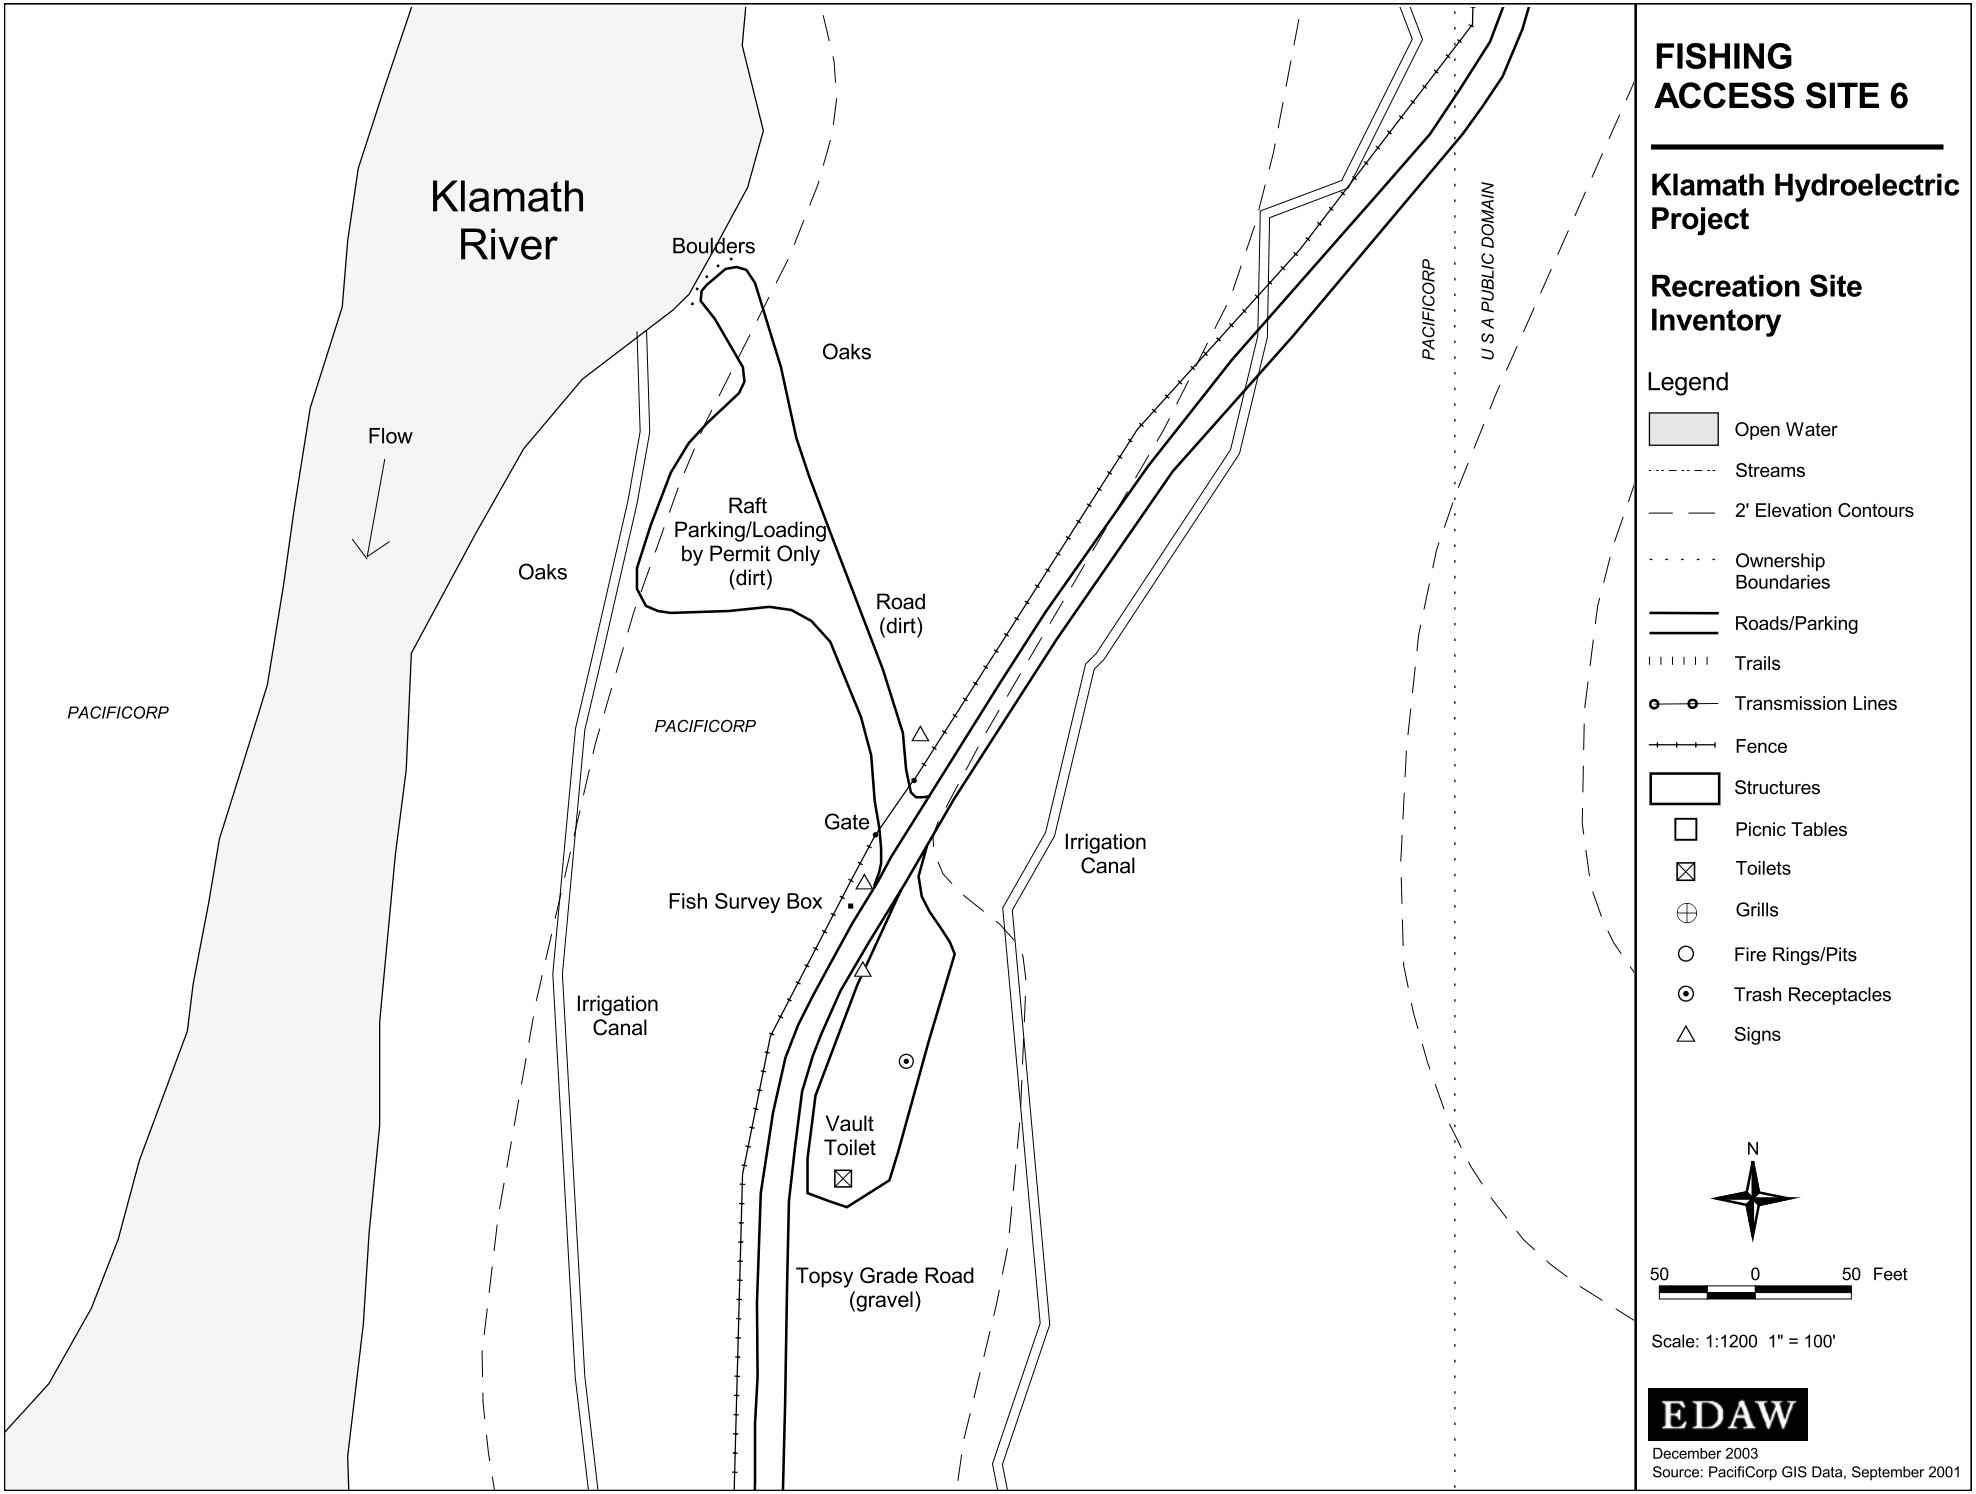
Klamath River
Boulders
Oaks
Flow
Raft Parking/Loading by Permit Only (dirt)
Oaks
Road (dirt)
PACIFICORP
PACIFICORP
Gate
Fish Survey Box
Irrigation Canal
Irrigation Canal
Vault Toilet
Topsy Grade Road (gravel)
PACIFICORP
U S A PUBLIC DOMAIN
FISHING ACCESS SITE 6
Klamath Hydroelectric Project
Recreation Site Inventory
Legend
Open Water
Streams
2' Elevation Contours
Ownership Boundaries
Roads/Parking
Trails
Transmission Lines
Fence
Structures
Picnic Tables
Toilets
Grills
Fire Rings/Pits
Trash Receptacles
Signs
N
50 0 50 Feet
Scale: 1:1200 1" = 100'
EDAW
December 2003
Source: PacifiCorp GIS Data, September 2001

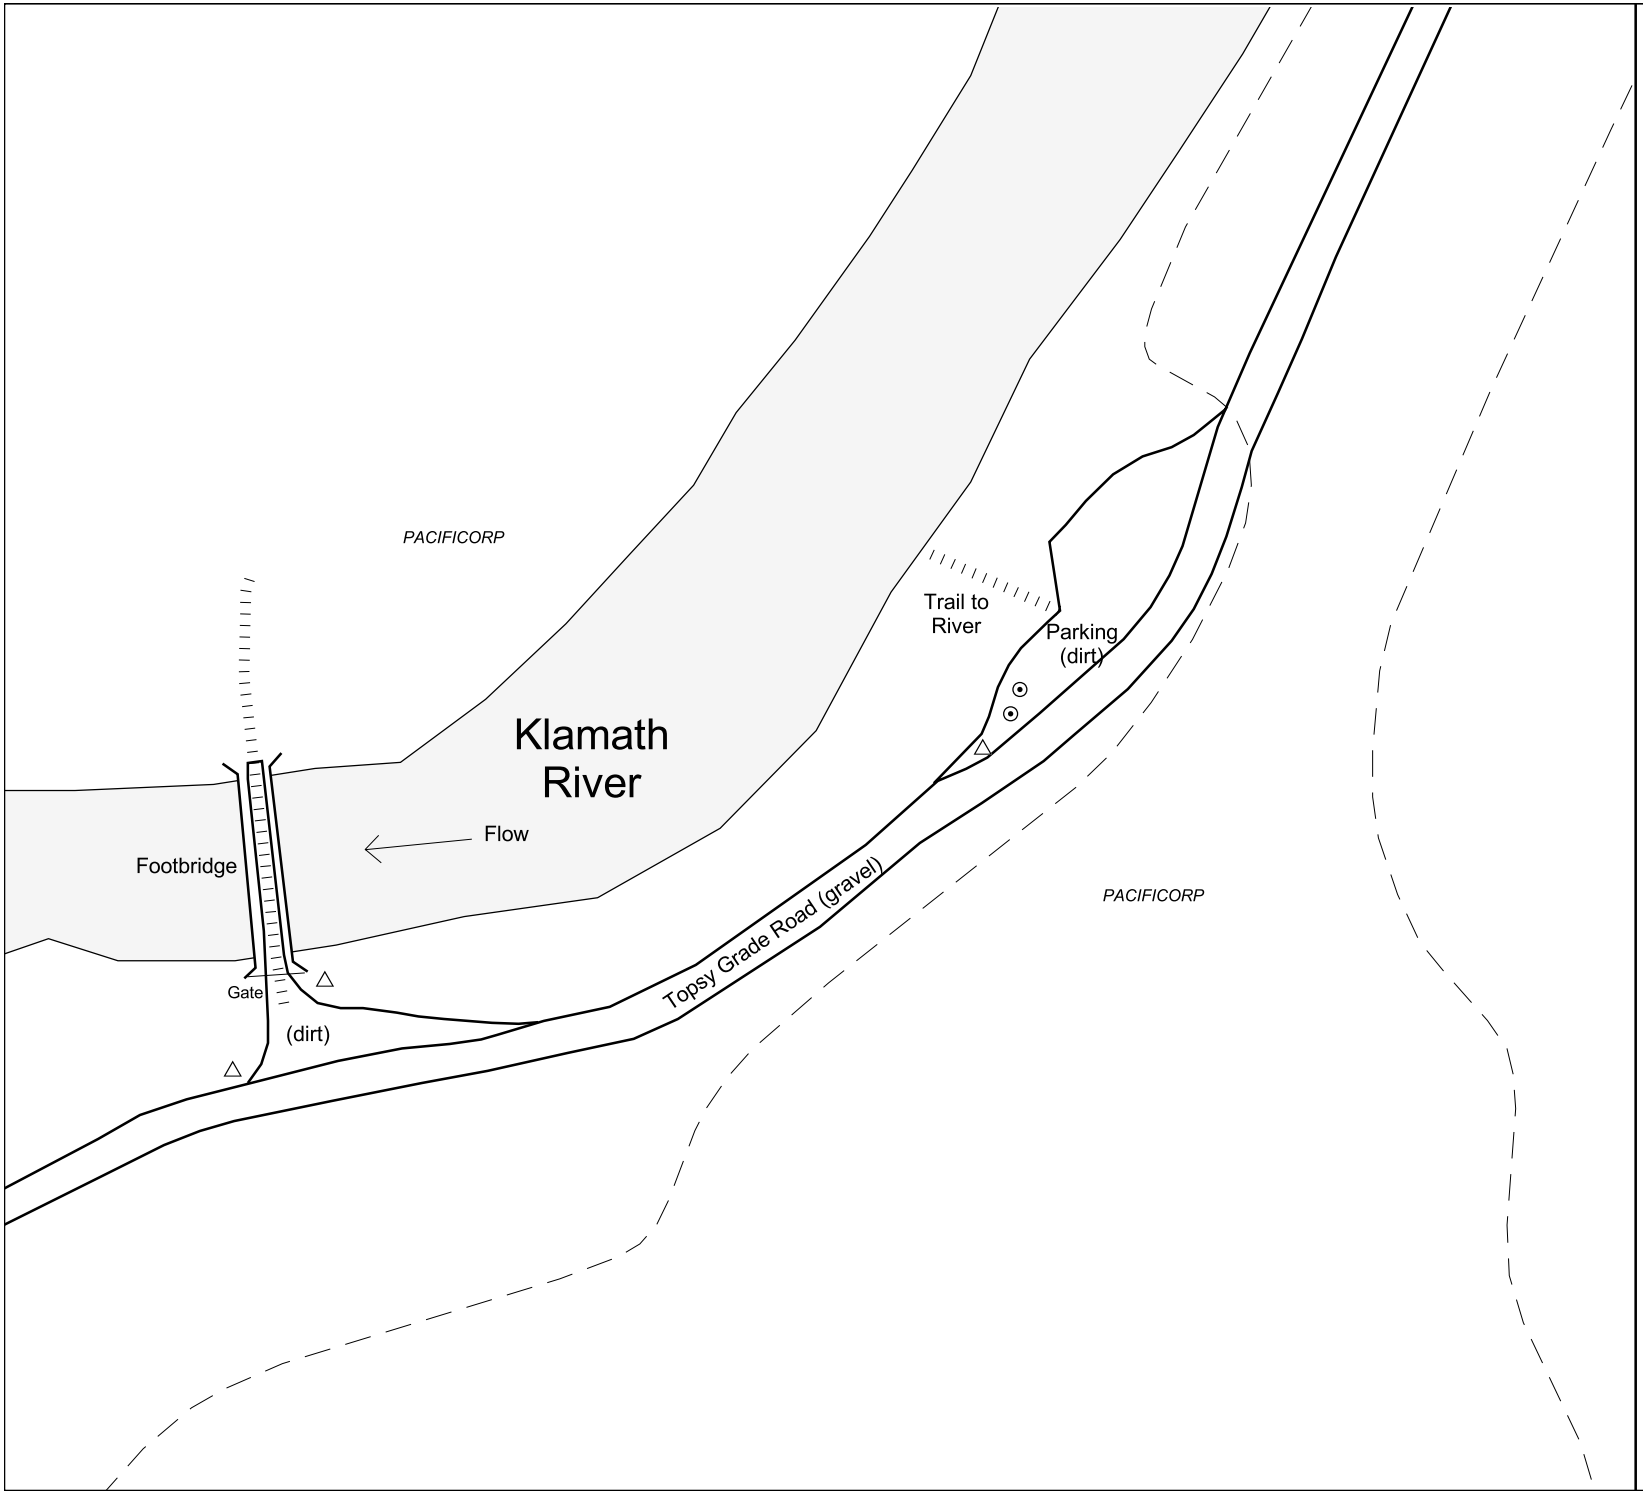

FISHING ACCESS SITE 5

Klamath Hydroelectric Project

Recreation Site Inventory

Legend

- Open Water
- Streams
- 2' Elevation Contours
- Ownership Boundaries
- Roads/Parking
- Trails
- Transmission Lines
- Fence
- Structures
- Picnic Tables
- Toilets
- Grills
- Fire Rings/Pits
- Trash Receptacles
- Signs

N

50 0 50 Feet

Scale: 1:1200 1" = 100'

EDAW

December 2003

Source: PacifiCorp GIS Data, September 2001

© February 2004 PacifiCorp

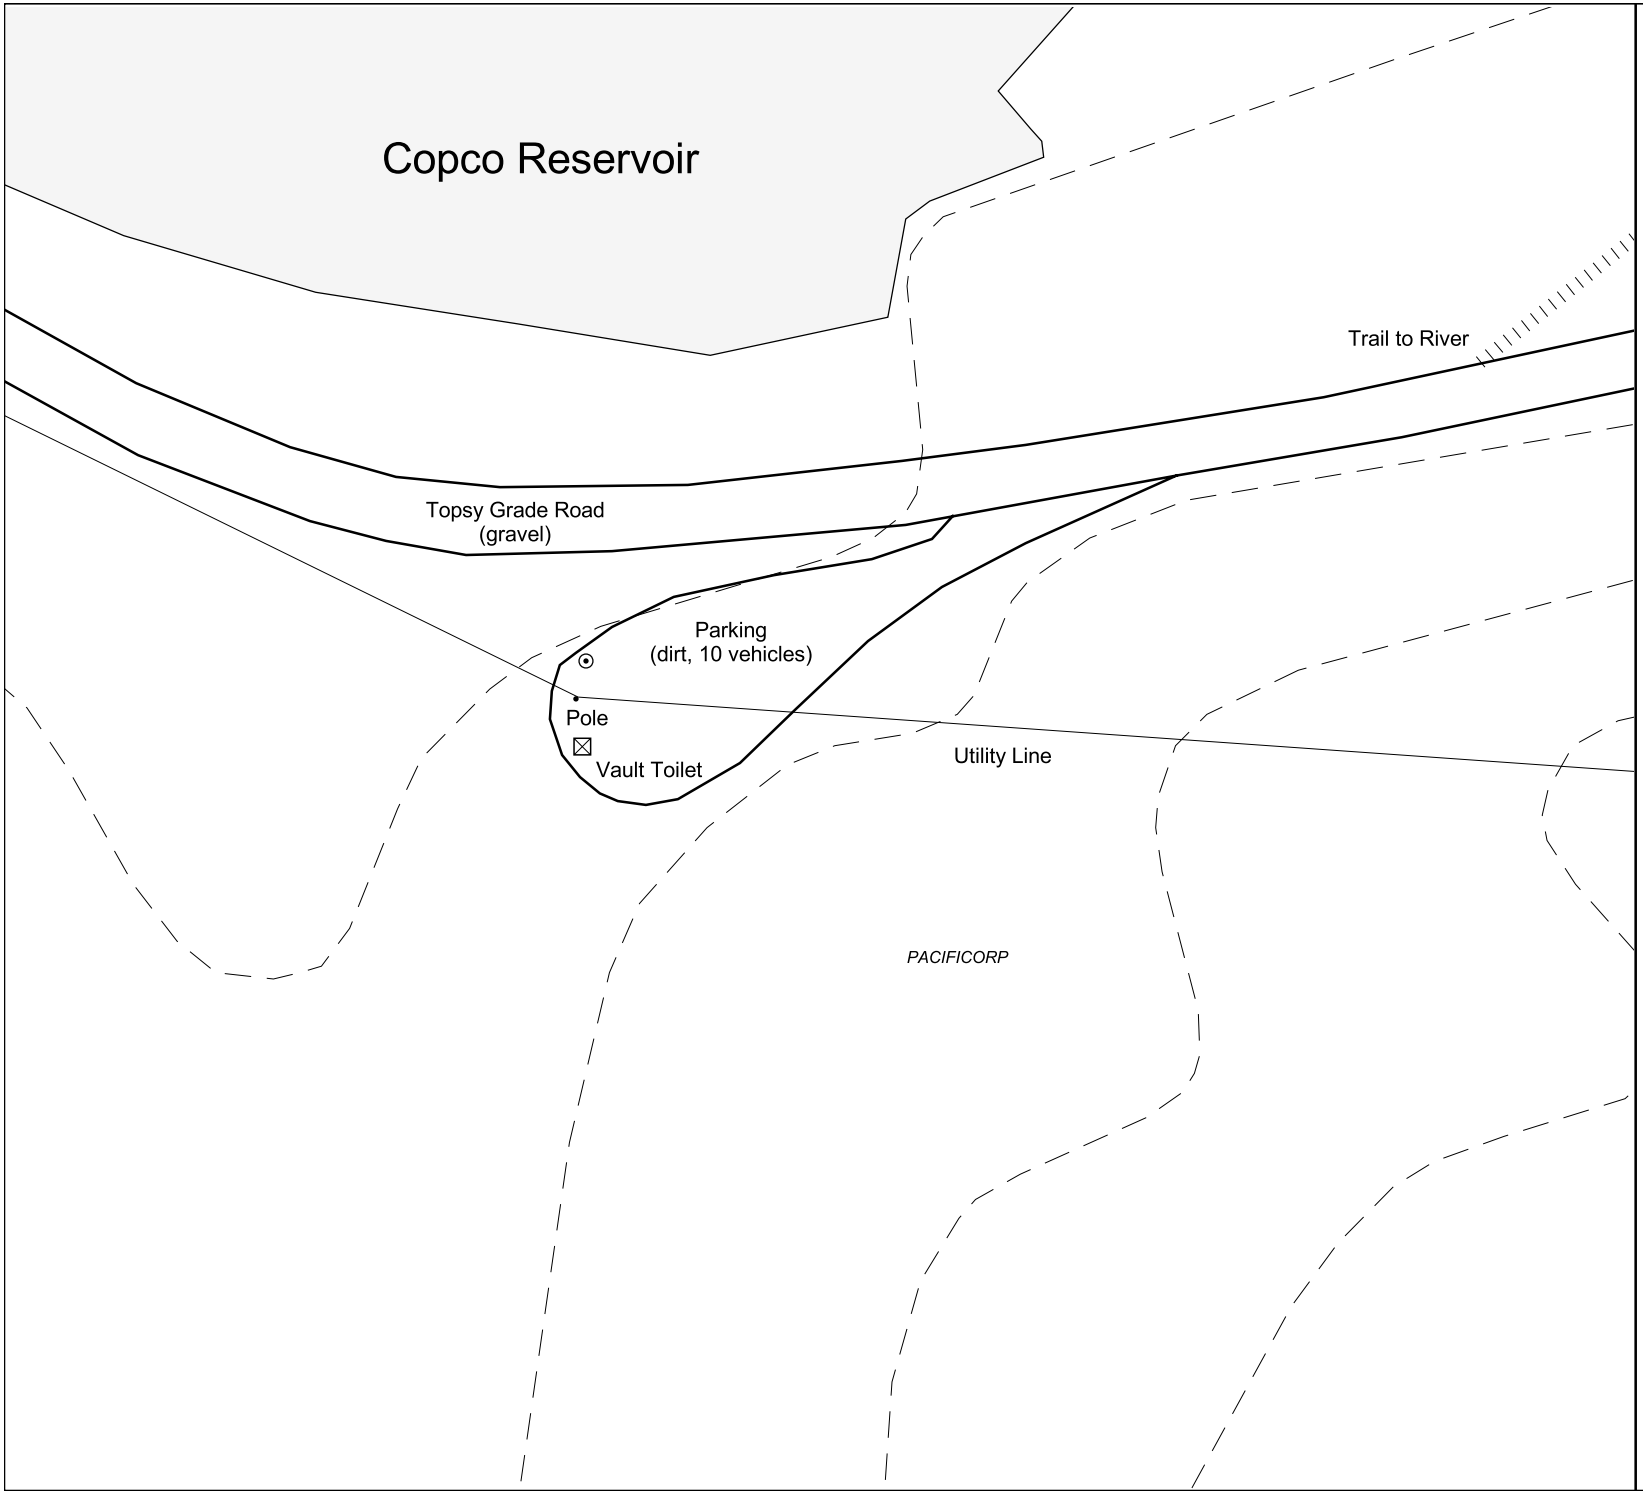

FISHING ACCESS SITE 4

Klamath Hydroelectric Project

Recreation Site Inventory

Legend

- Open Water
- Streams
- 2' Elevation Contours
- Ownership Boundaries
- Roads/Parking
- Trails
- Transmission Lines
- Fence
- Structures
- Picnic Tables
- Toilets
- Grills
- Fire Rings/Pits
- Trash Receptacles
- Signs

N

30 0 30 Feet

Scale: 1:600 1" = 50'

EDAW

December 2003
Source: PacifiCorp GIS Data, September 2001

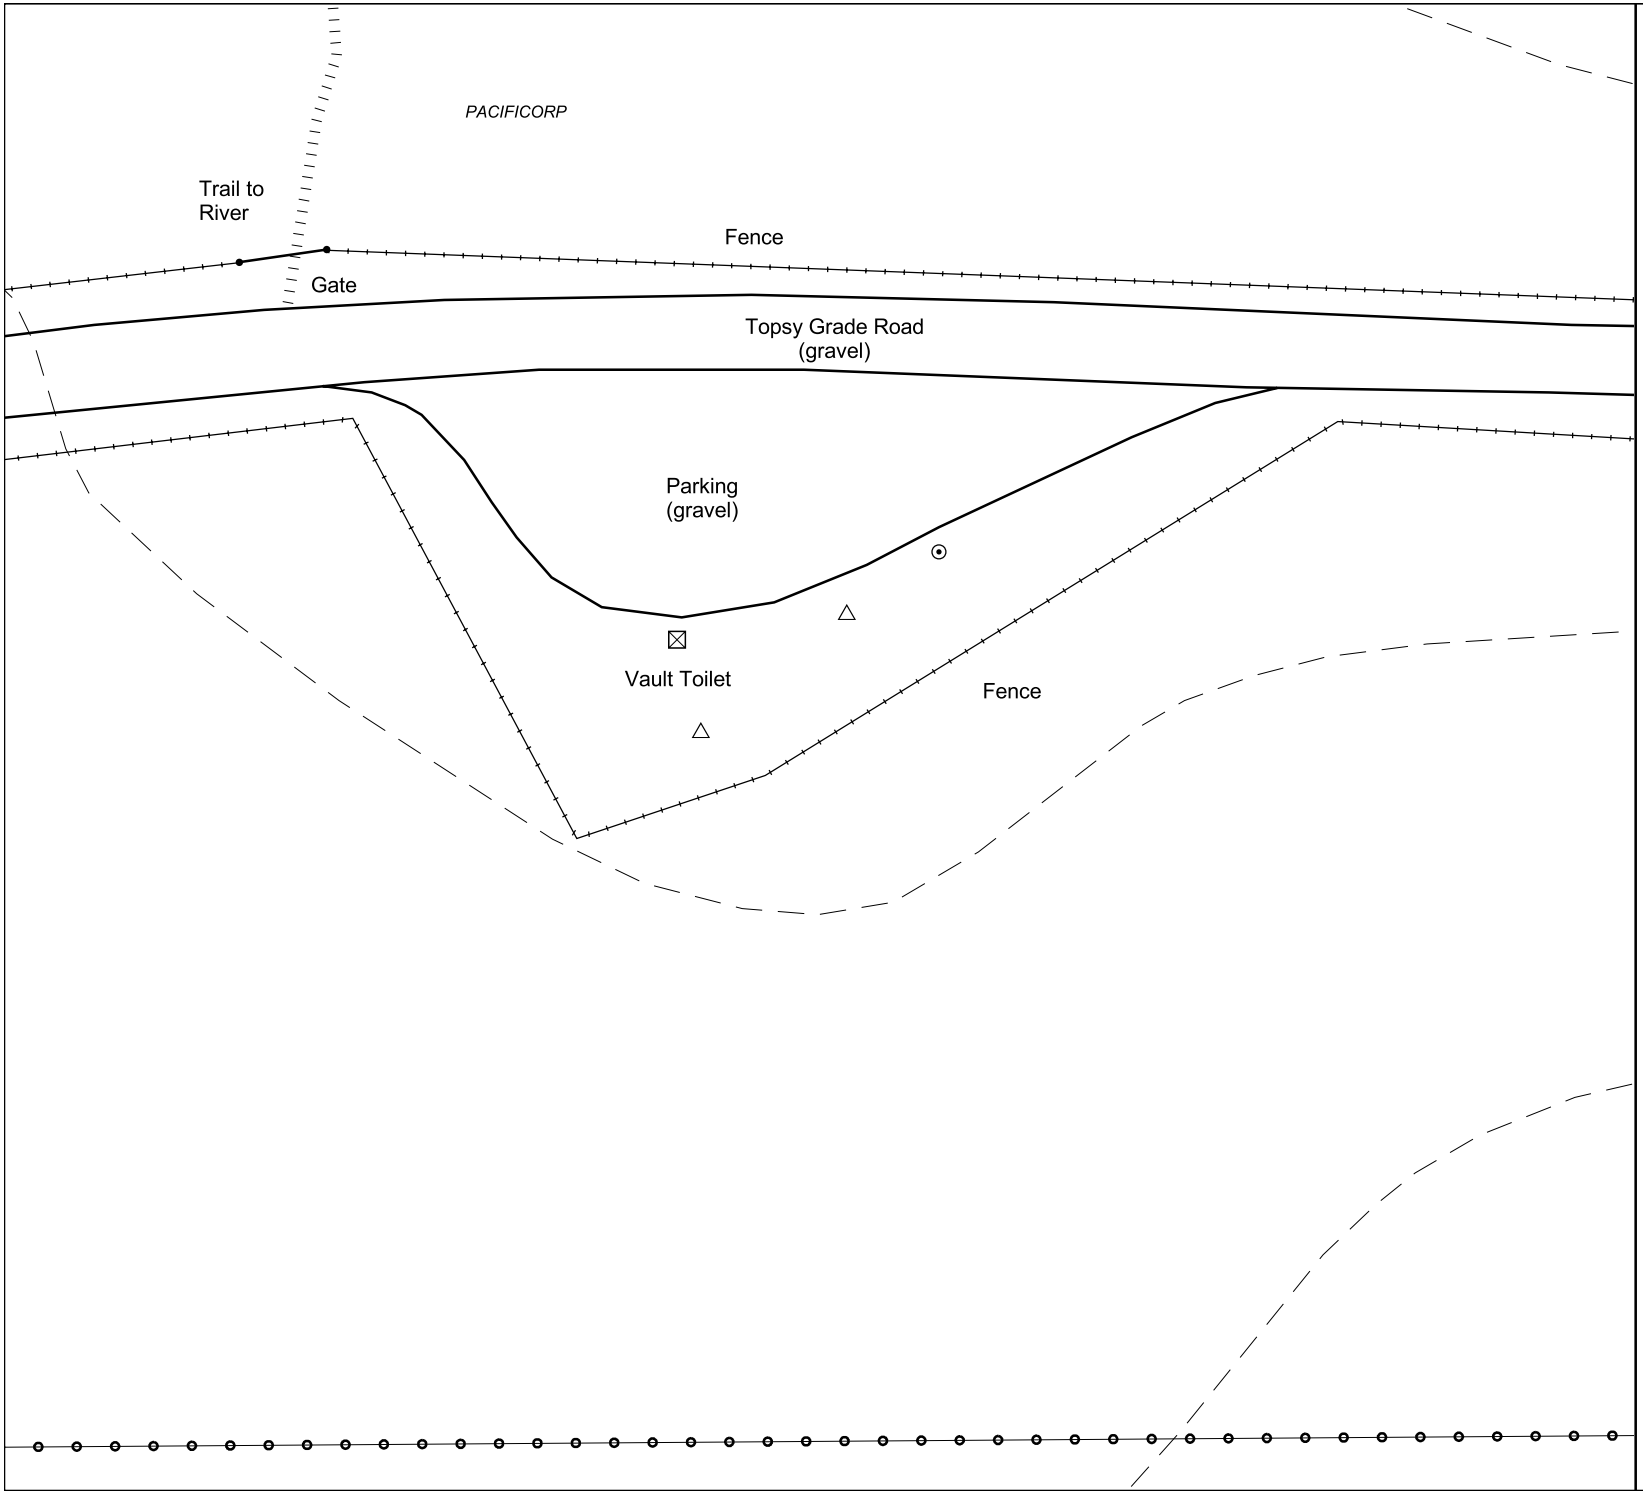

FISHING ACCESS SITE 3

Klamath Hydroelectric Project

Recreation Site Inventory

Legend

- Open Water
- Streams
- 2' Elevation Contours
- Ownership Boundaries
- Roads/Parking
- Trails
- Transmission Lines
- Fence
- Structures
- Picnic Tables
- Toilets
- Grills
- Fire Rings/Pits
- Trash Receptacles
- Signs

N

30 0 30 Feet

Scale: 1:600 1" = 50'

EDAW

December 2003

Source: PacifiCorp GIS Data, September 2001

© February 2004 PacifiCorp

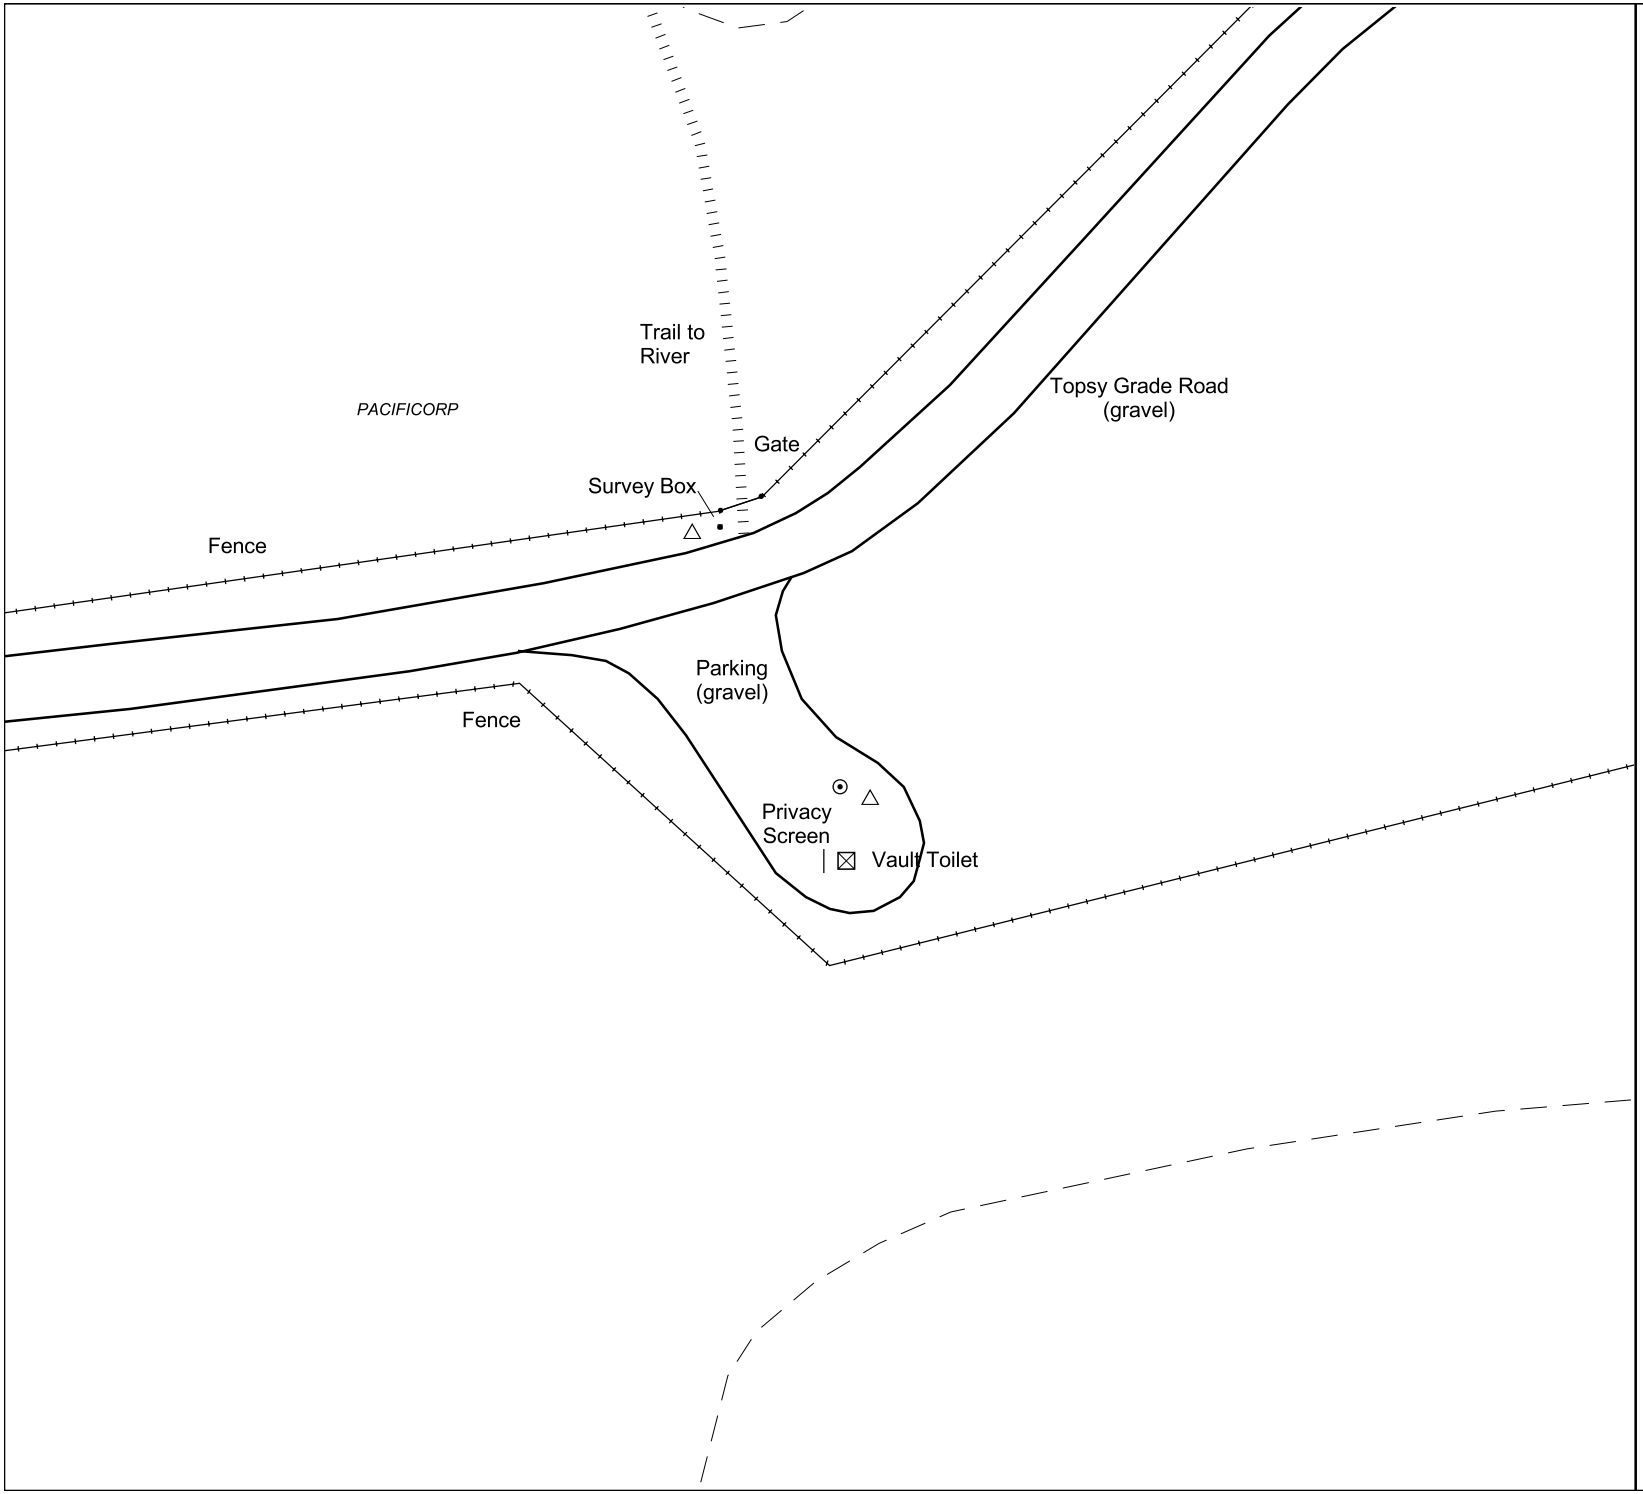

FISHING ACCESS SITE 2

Klamath Hydroelectric Project

Recreation Site Inventory

Legend

- Open Water
- Streams
- 2' Elevation Contours
- Ownership Boundaries
- Roads/Parking
- Trails
- Transmission Lines
- Fence
- Structures
- Picnic Tables
- Toilets
- Grills
- Fire Rings/Pits
- Trash Receptacles
- Signs

N

30 0 30 Feet

Scale: 1:600 1" = 50'

EDAW

December 2003

Source: PacifiCorp GIS Data, September 2001

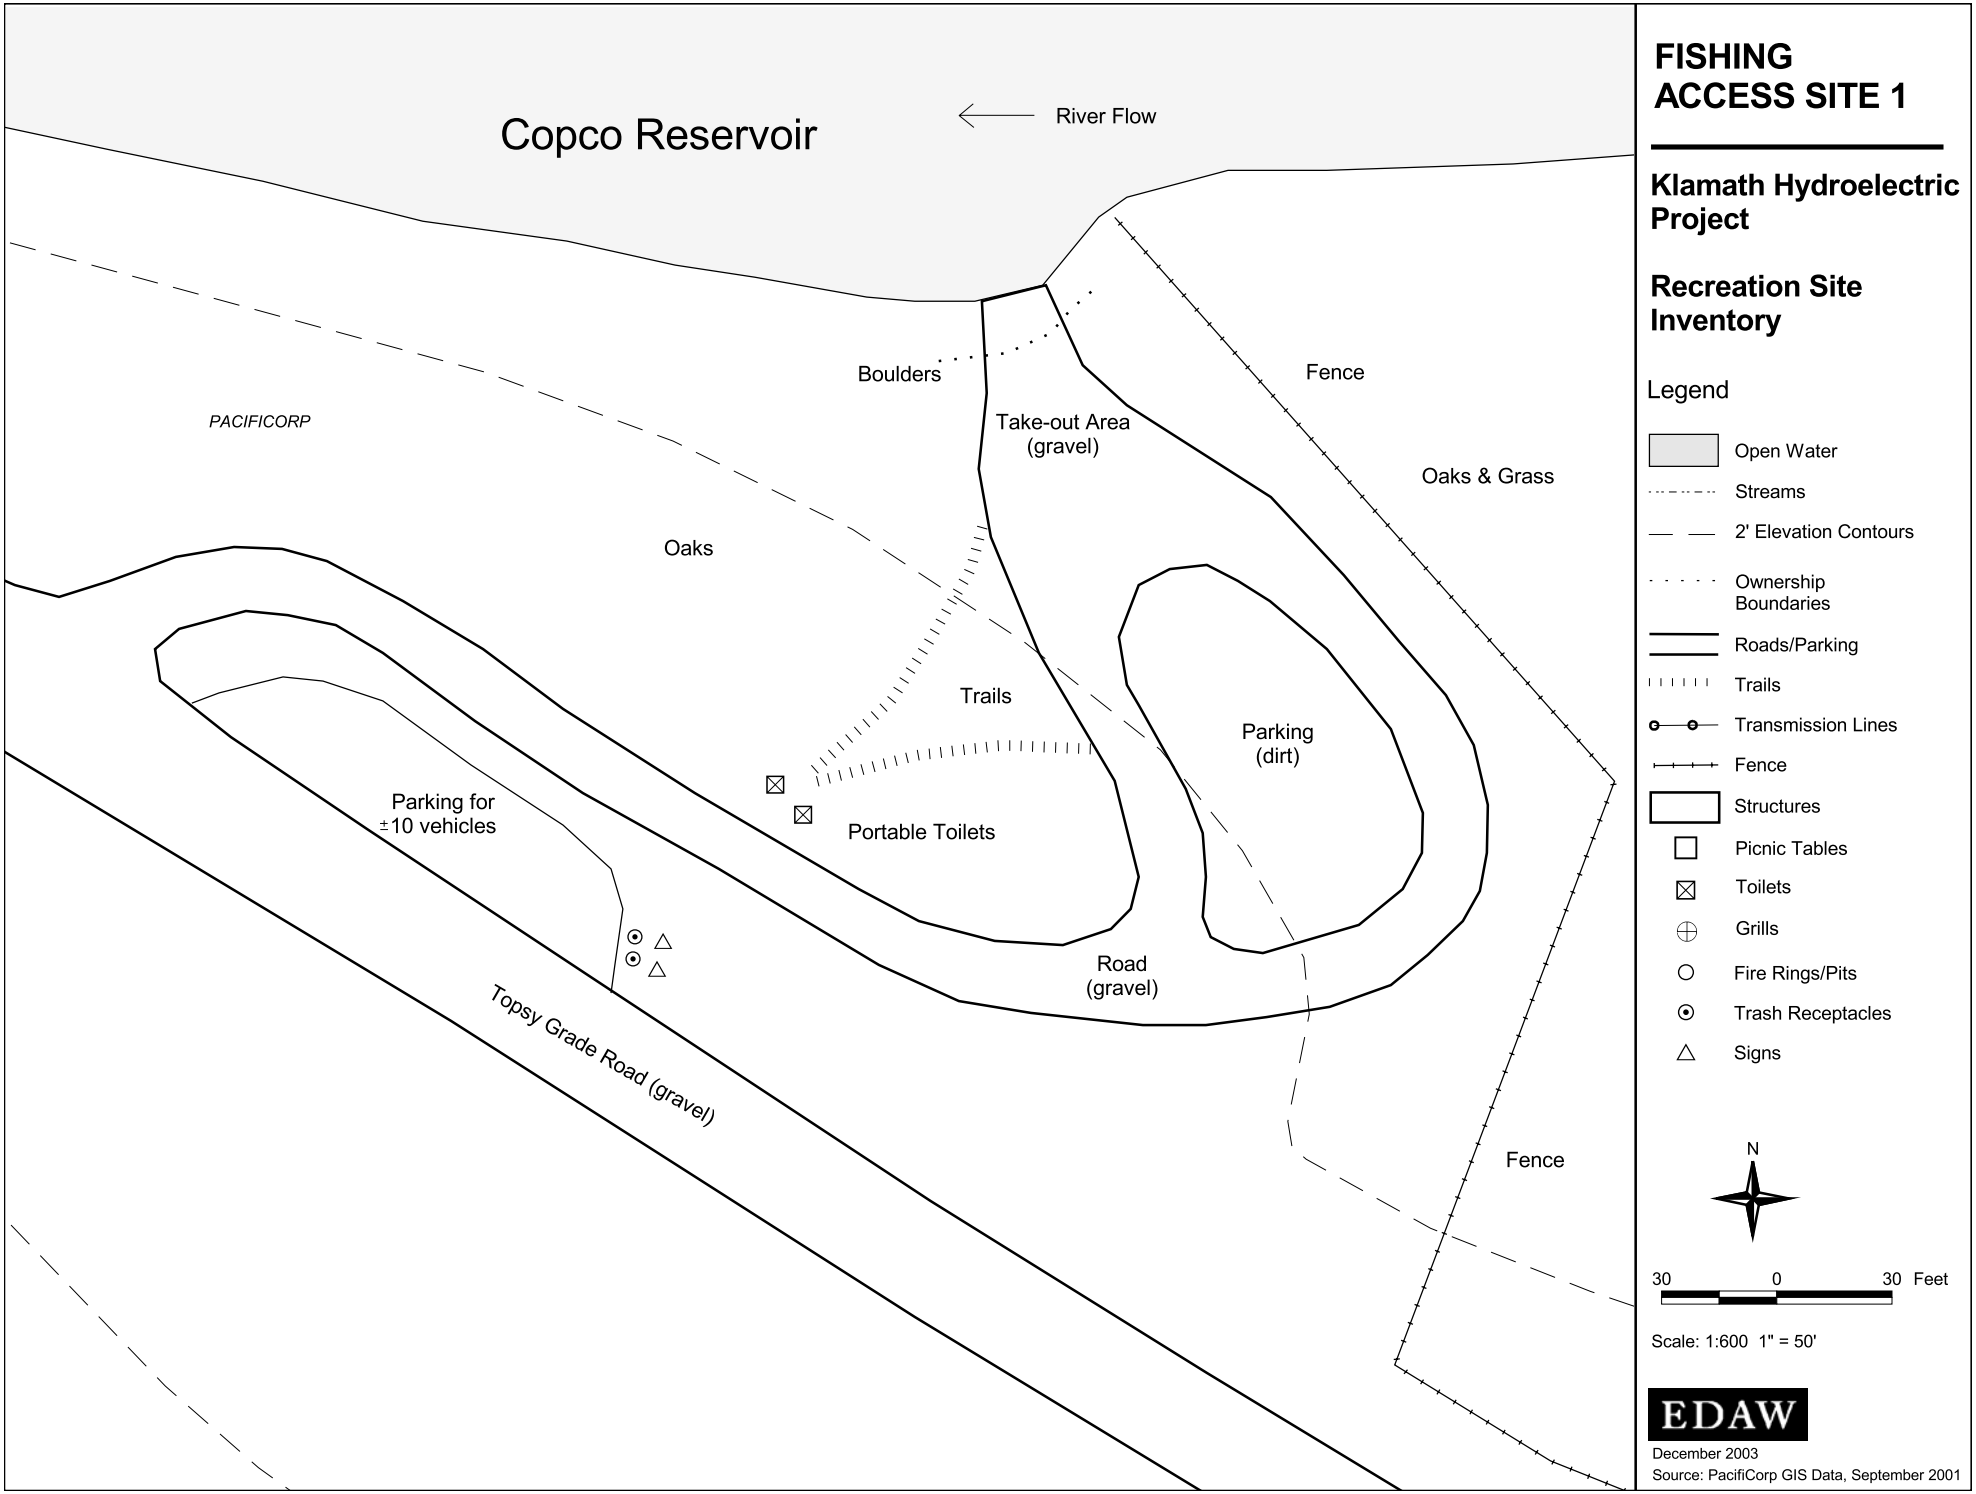

© February 2004 PacifiCorp

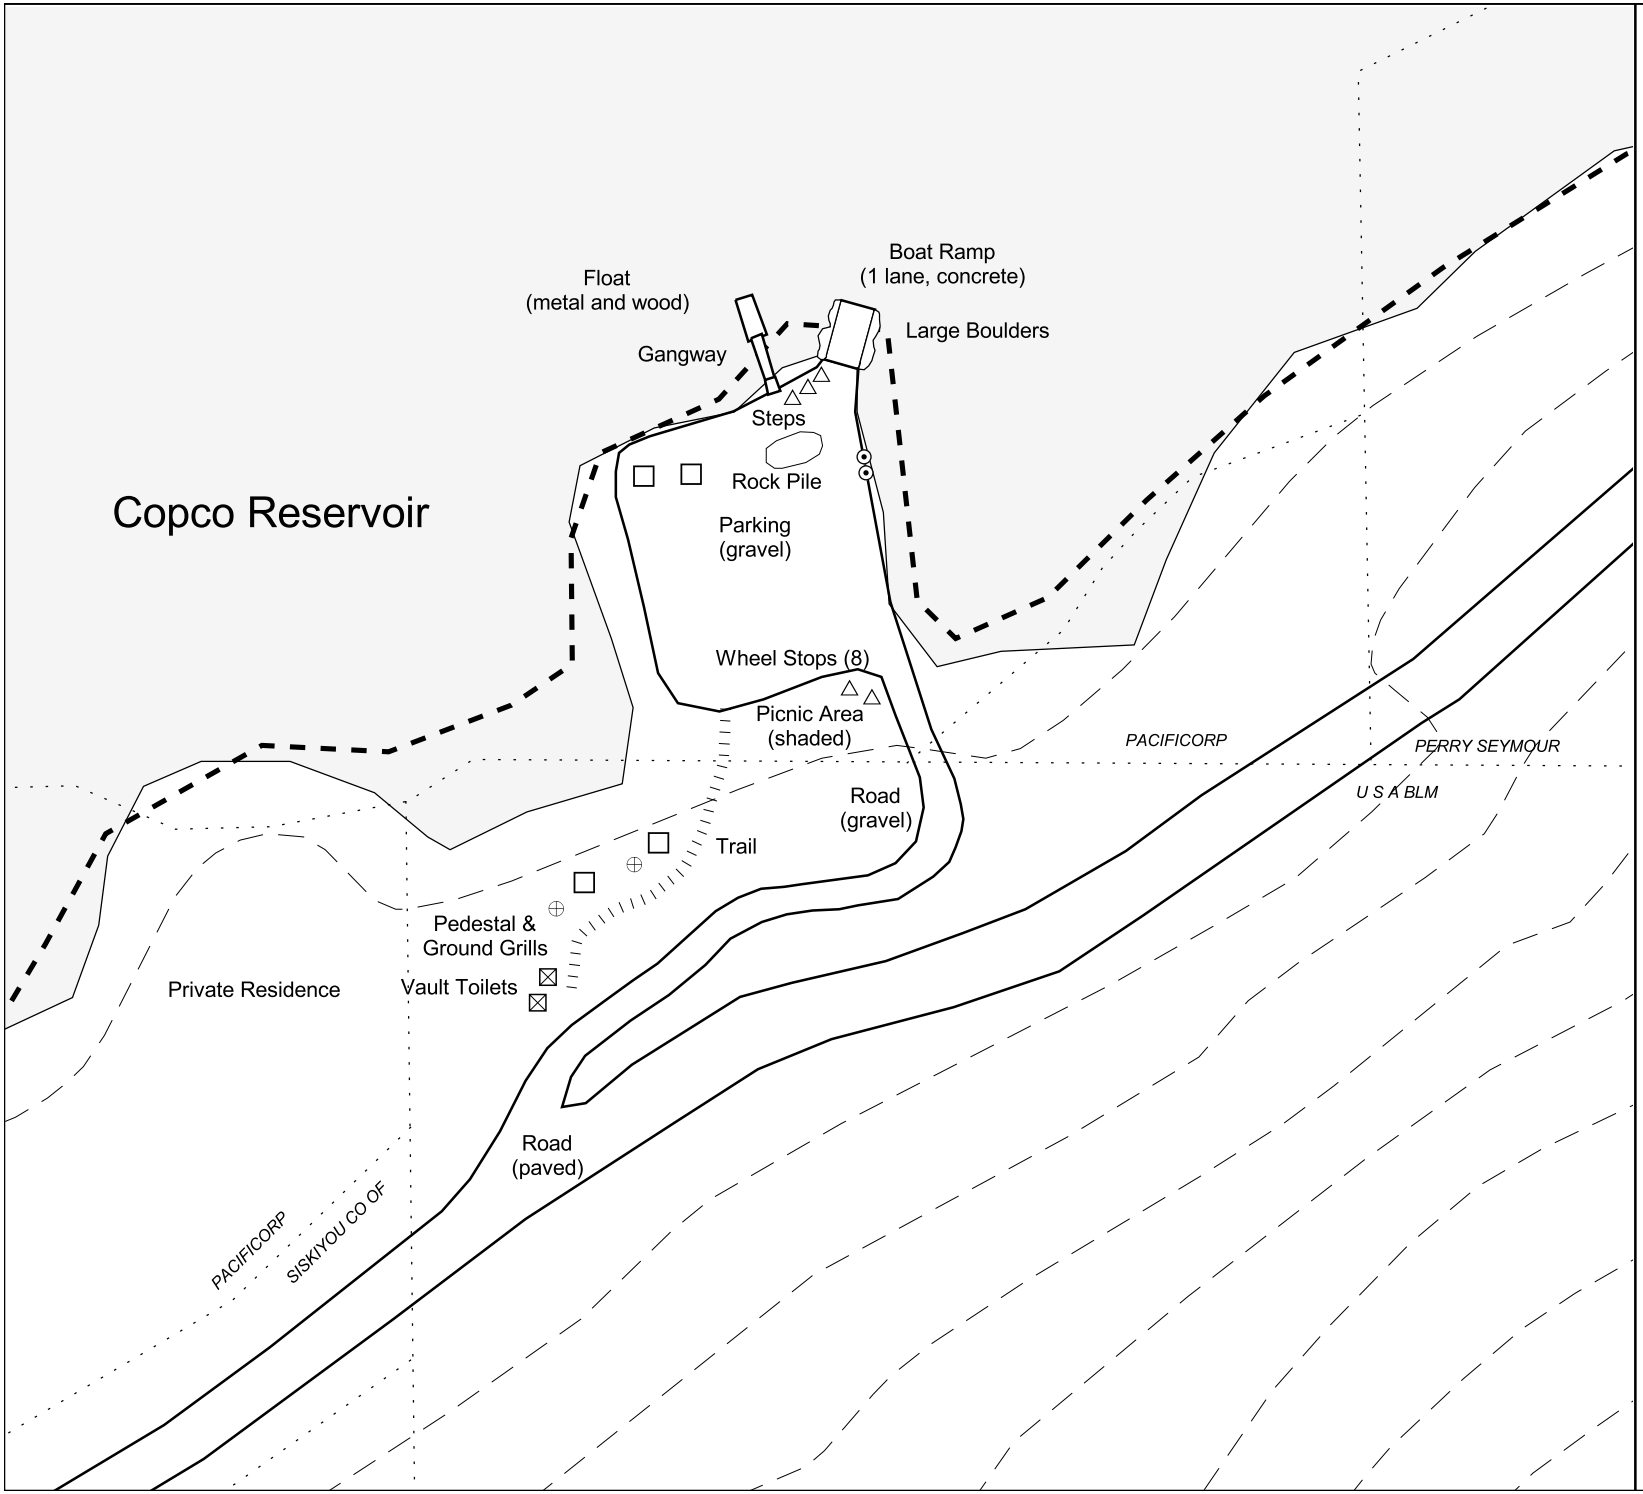

MALLARD COVE RECREATION AREA

Klamath Hydroelectric Project

Recreation Site Inventory

Legend

- Open Water
- Streams
- 2' Elevation Contours
- Ownership Boundaries
- Roads/Parking
- Trails
- Transmission Lines
- Fence
- Structures
- Picnic Tables
- Toilets
- Grills
- Fire Rings/Pits
- Trash Receptacles
- Signs

N

50 0 50 Feet

Scale: 1:1200 1" = 100'

EDAW

December 2003

Source: PacifiCorp GIS Data, September 2001

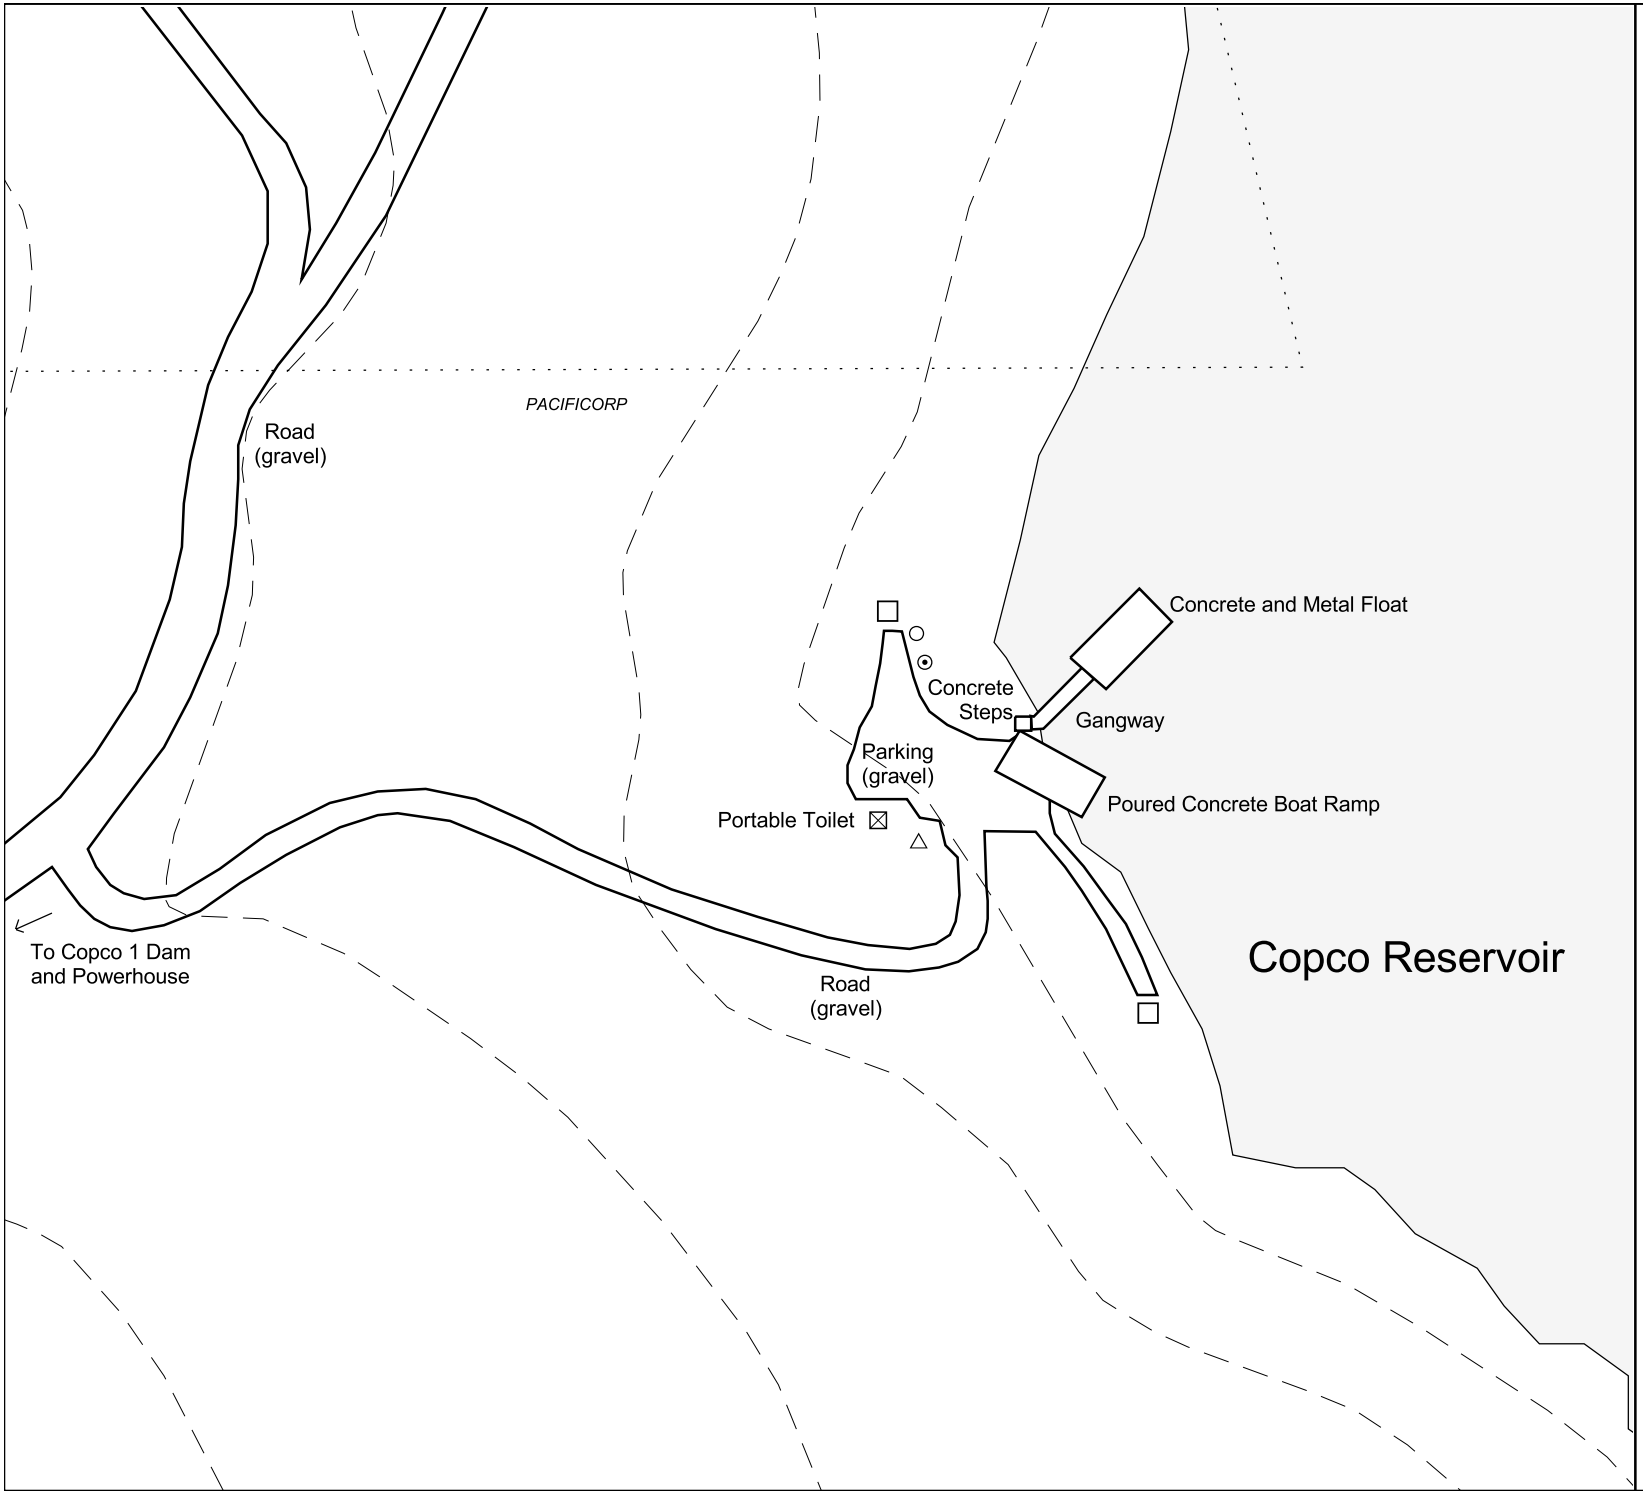

COPCO COVE RECREATION AREA

Klamath Hydroelectric Project

Recreation Site Inventory

Legend

- Open Water
- Streams
- 2' Elevation Contours
- Ownership Boundaries
- Roads/Parking
- Trails
- Transmission Lines
- Fence
- Structures
- Picnic Tables
- Toilets
- Grills
- Fire Rings/Pits
- Trash Receptacles
- Signs

N

50 0 50 Feet

Scale: 1:1200 1" = 100'

EDAW

December 2003

Source: PacifiCorp GIS Data, September 2001

© February 2004 PacifiCorp

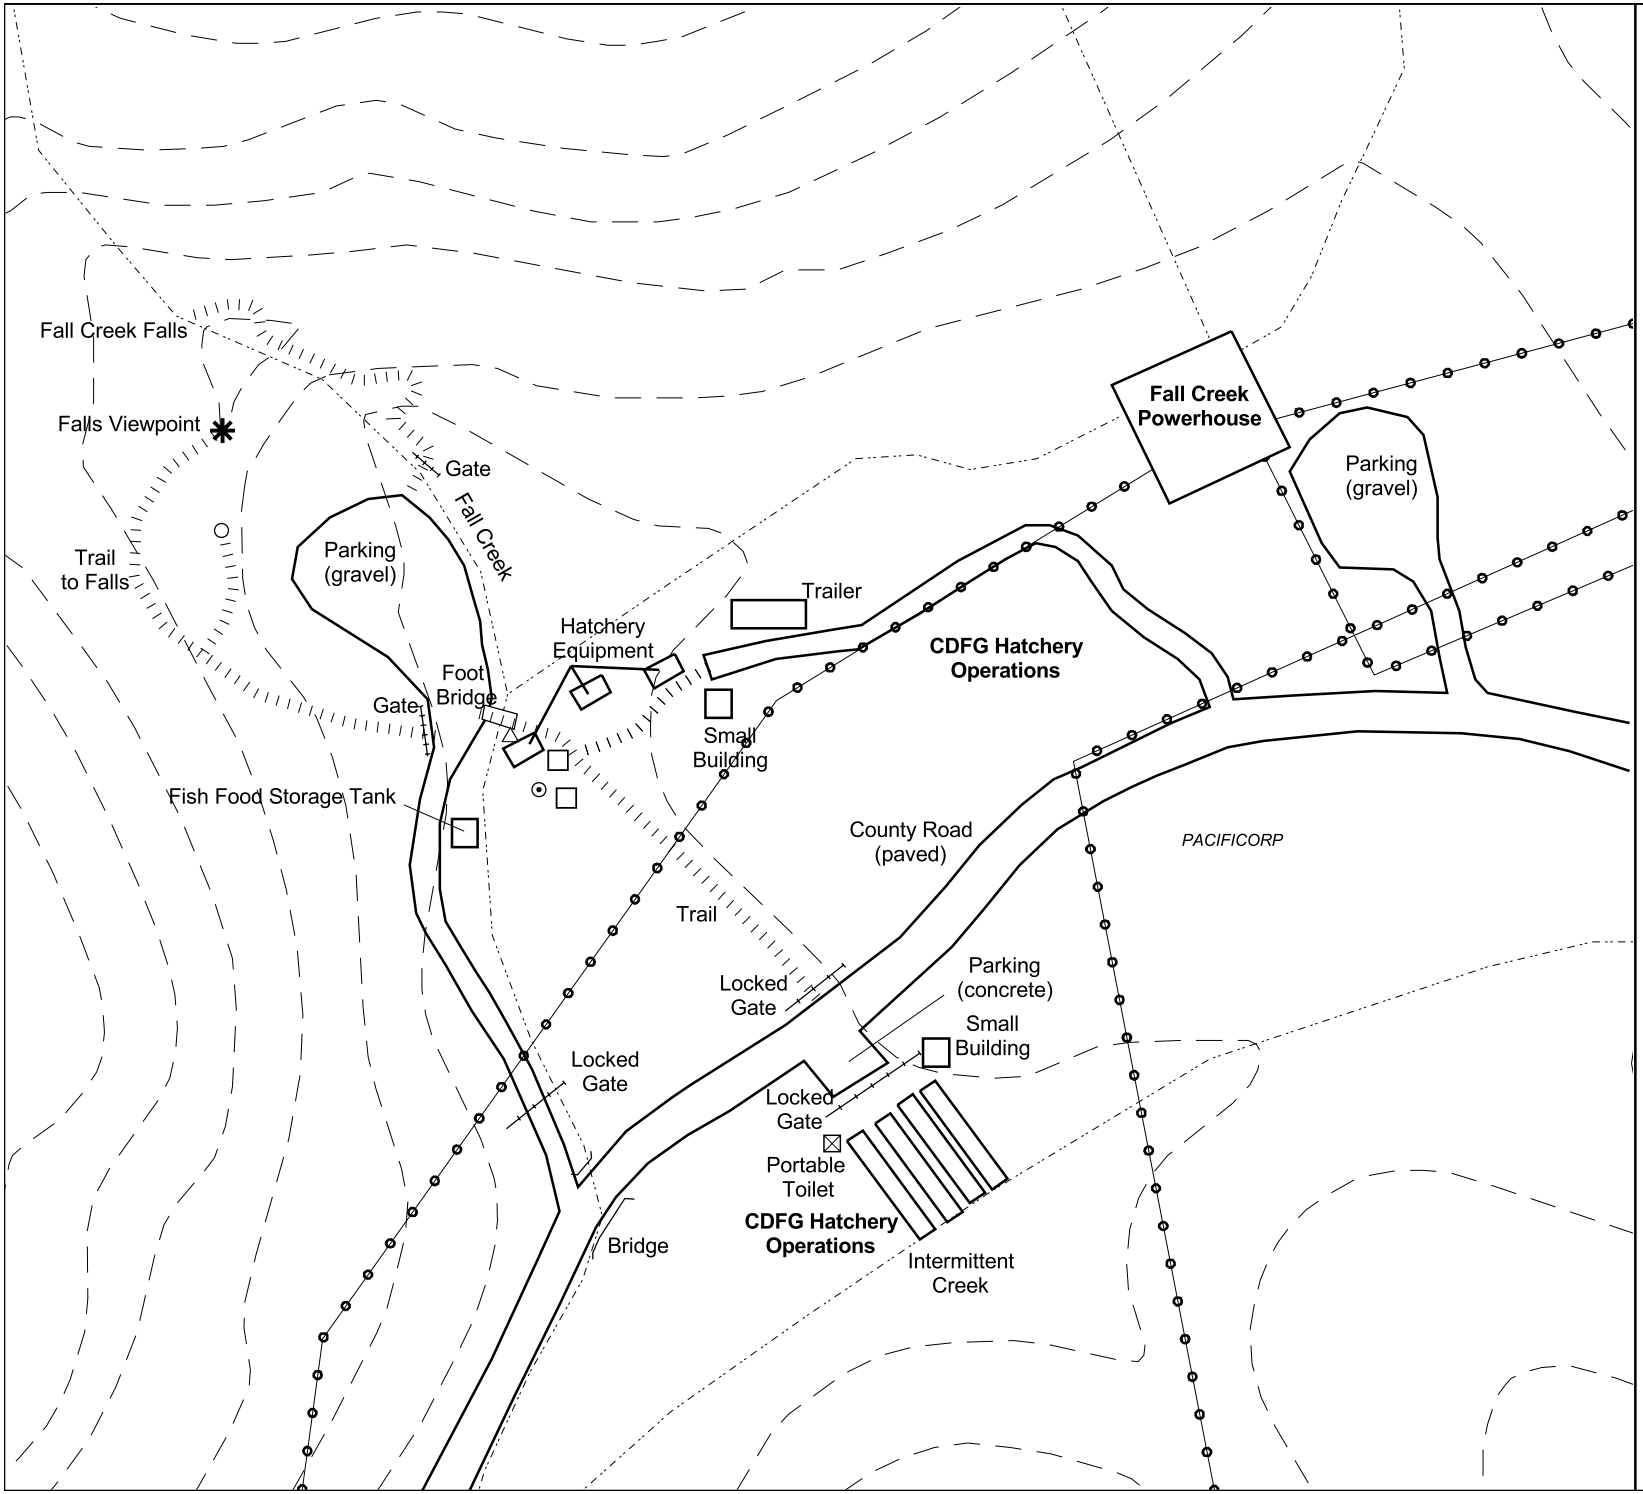

FALL CREEK FALLS TRAILS AND RECREATION AREA

Klamath Hydroelectric Project

Recreation Site Inventory

Legend

- Open Water
- Streams
- 2' Elevation Contours
- Ownership Boundaries
- Roads/Parking
- Trails
- Transmission Lines
- Fence
- Structures
- Picnic Tables
- Toilets
- Grills
- Fire Rings/Pits
- Trash Receptacles
- Signs

N

50 0 50 100 Feet

Scale: 1:1800 1" = 150'

EDAW

December 2003

Source: PacifiCorp GIS Data, September 2001

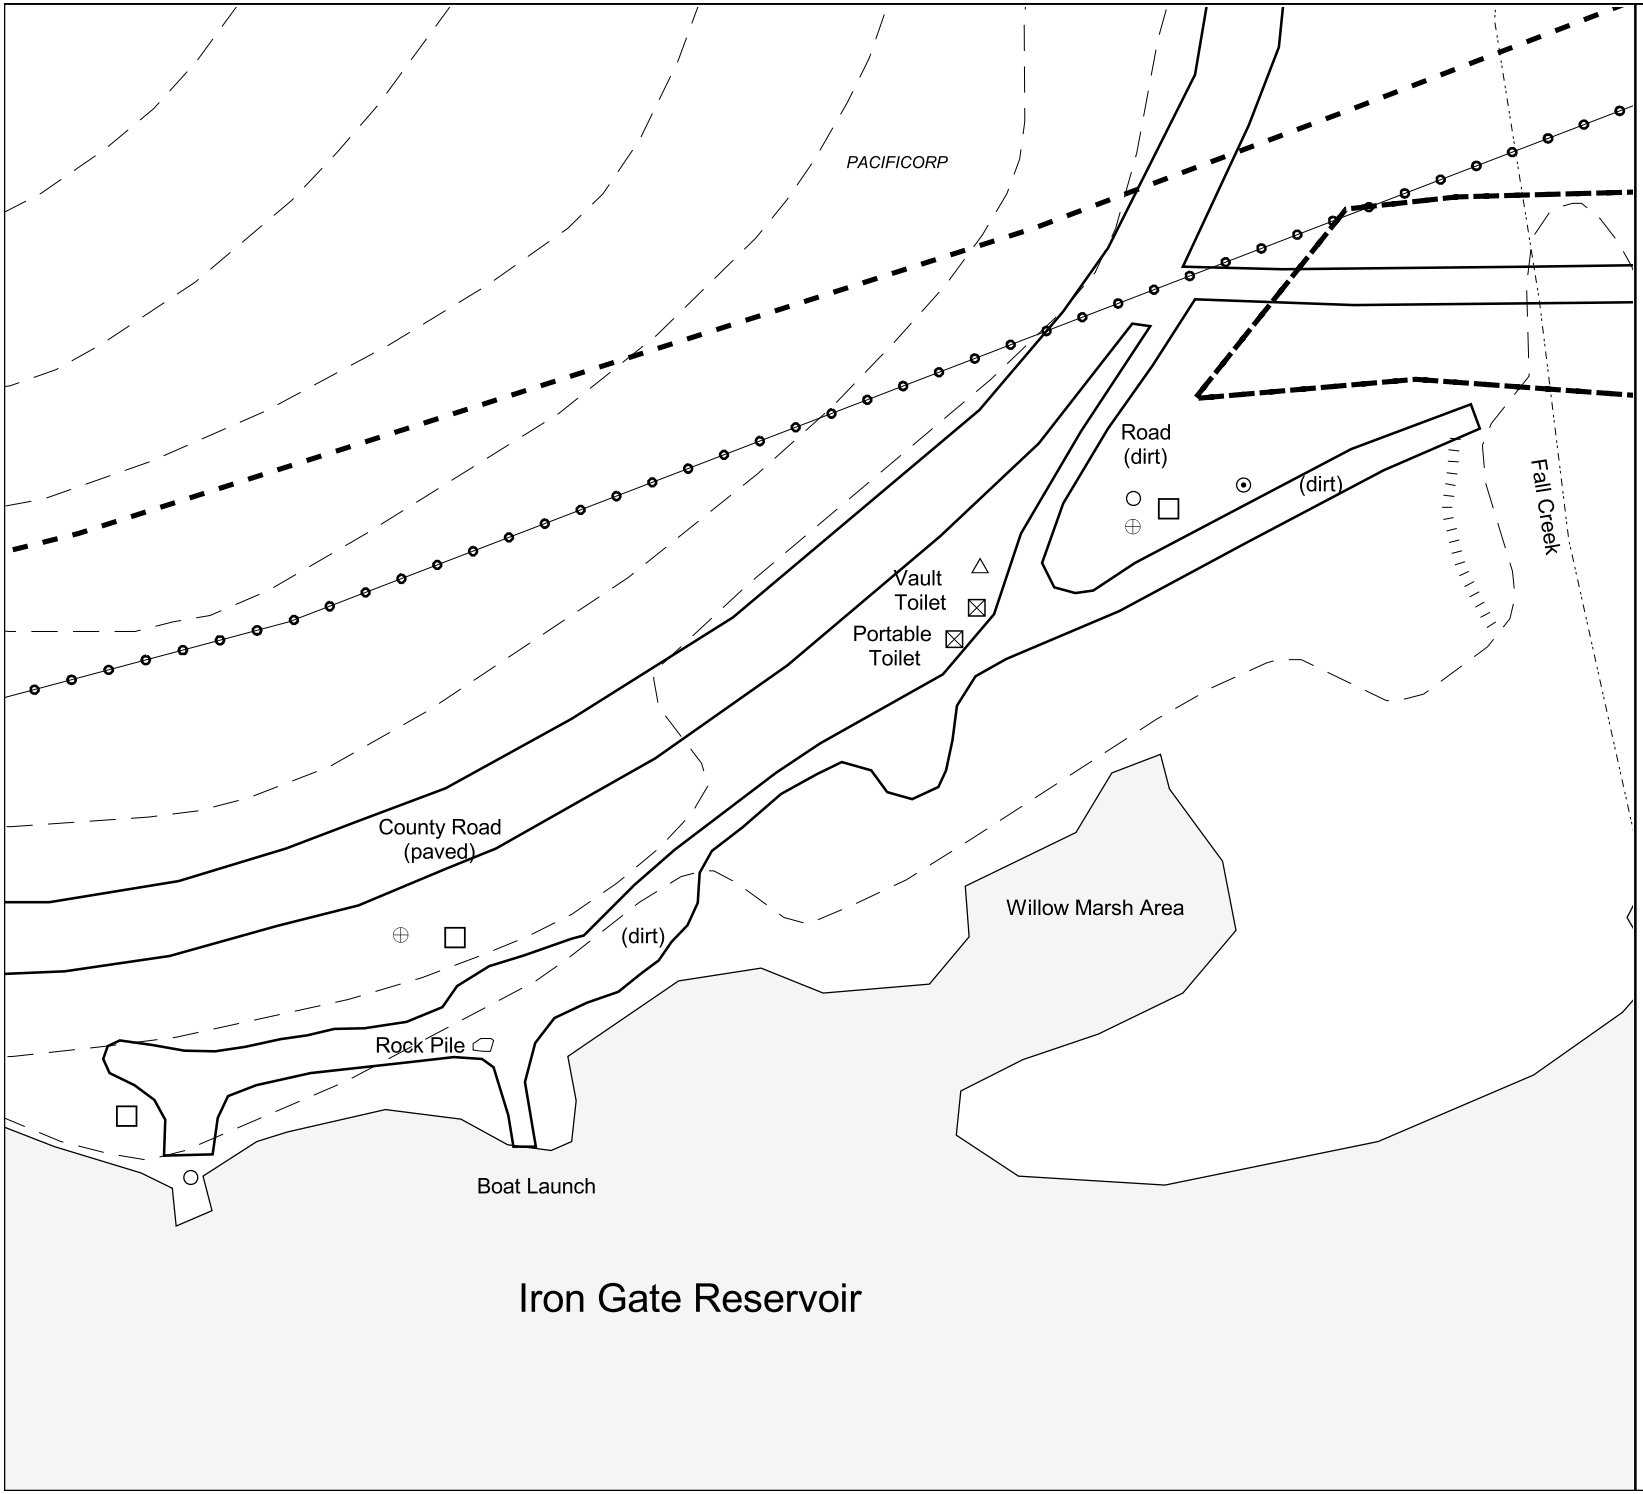

FALL CREEK RECREATION AREA

Klamath Hydroelectric Project

Recreation Site Inventory

Legend

- Open Water
- Streams
- 2' Elevation Contours
- Ownership Boundaries
- Roads/Parking
- Trails
- Transmission Lines
- Fence
- Structures
- Picnic Tables
- Toilets
- Grills
- Fire Rings/Pits
- Trash Receptacles
- Signs

N

50 0 50 Feet

Scale: 1:1200 1" = 100'

EDAW

December 2003

Source: PacifiCorp GIS Data, September 2001

© February 2004 PacifiCorp

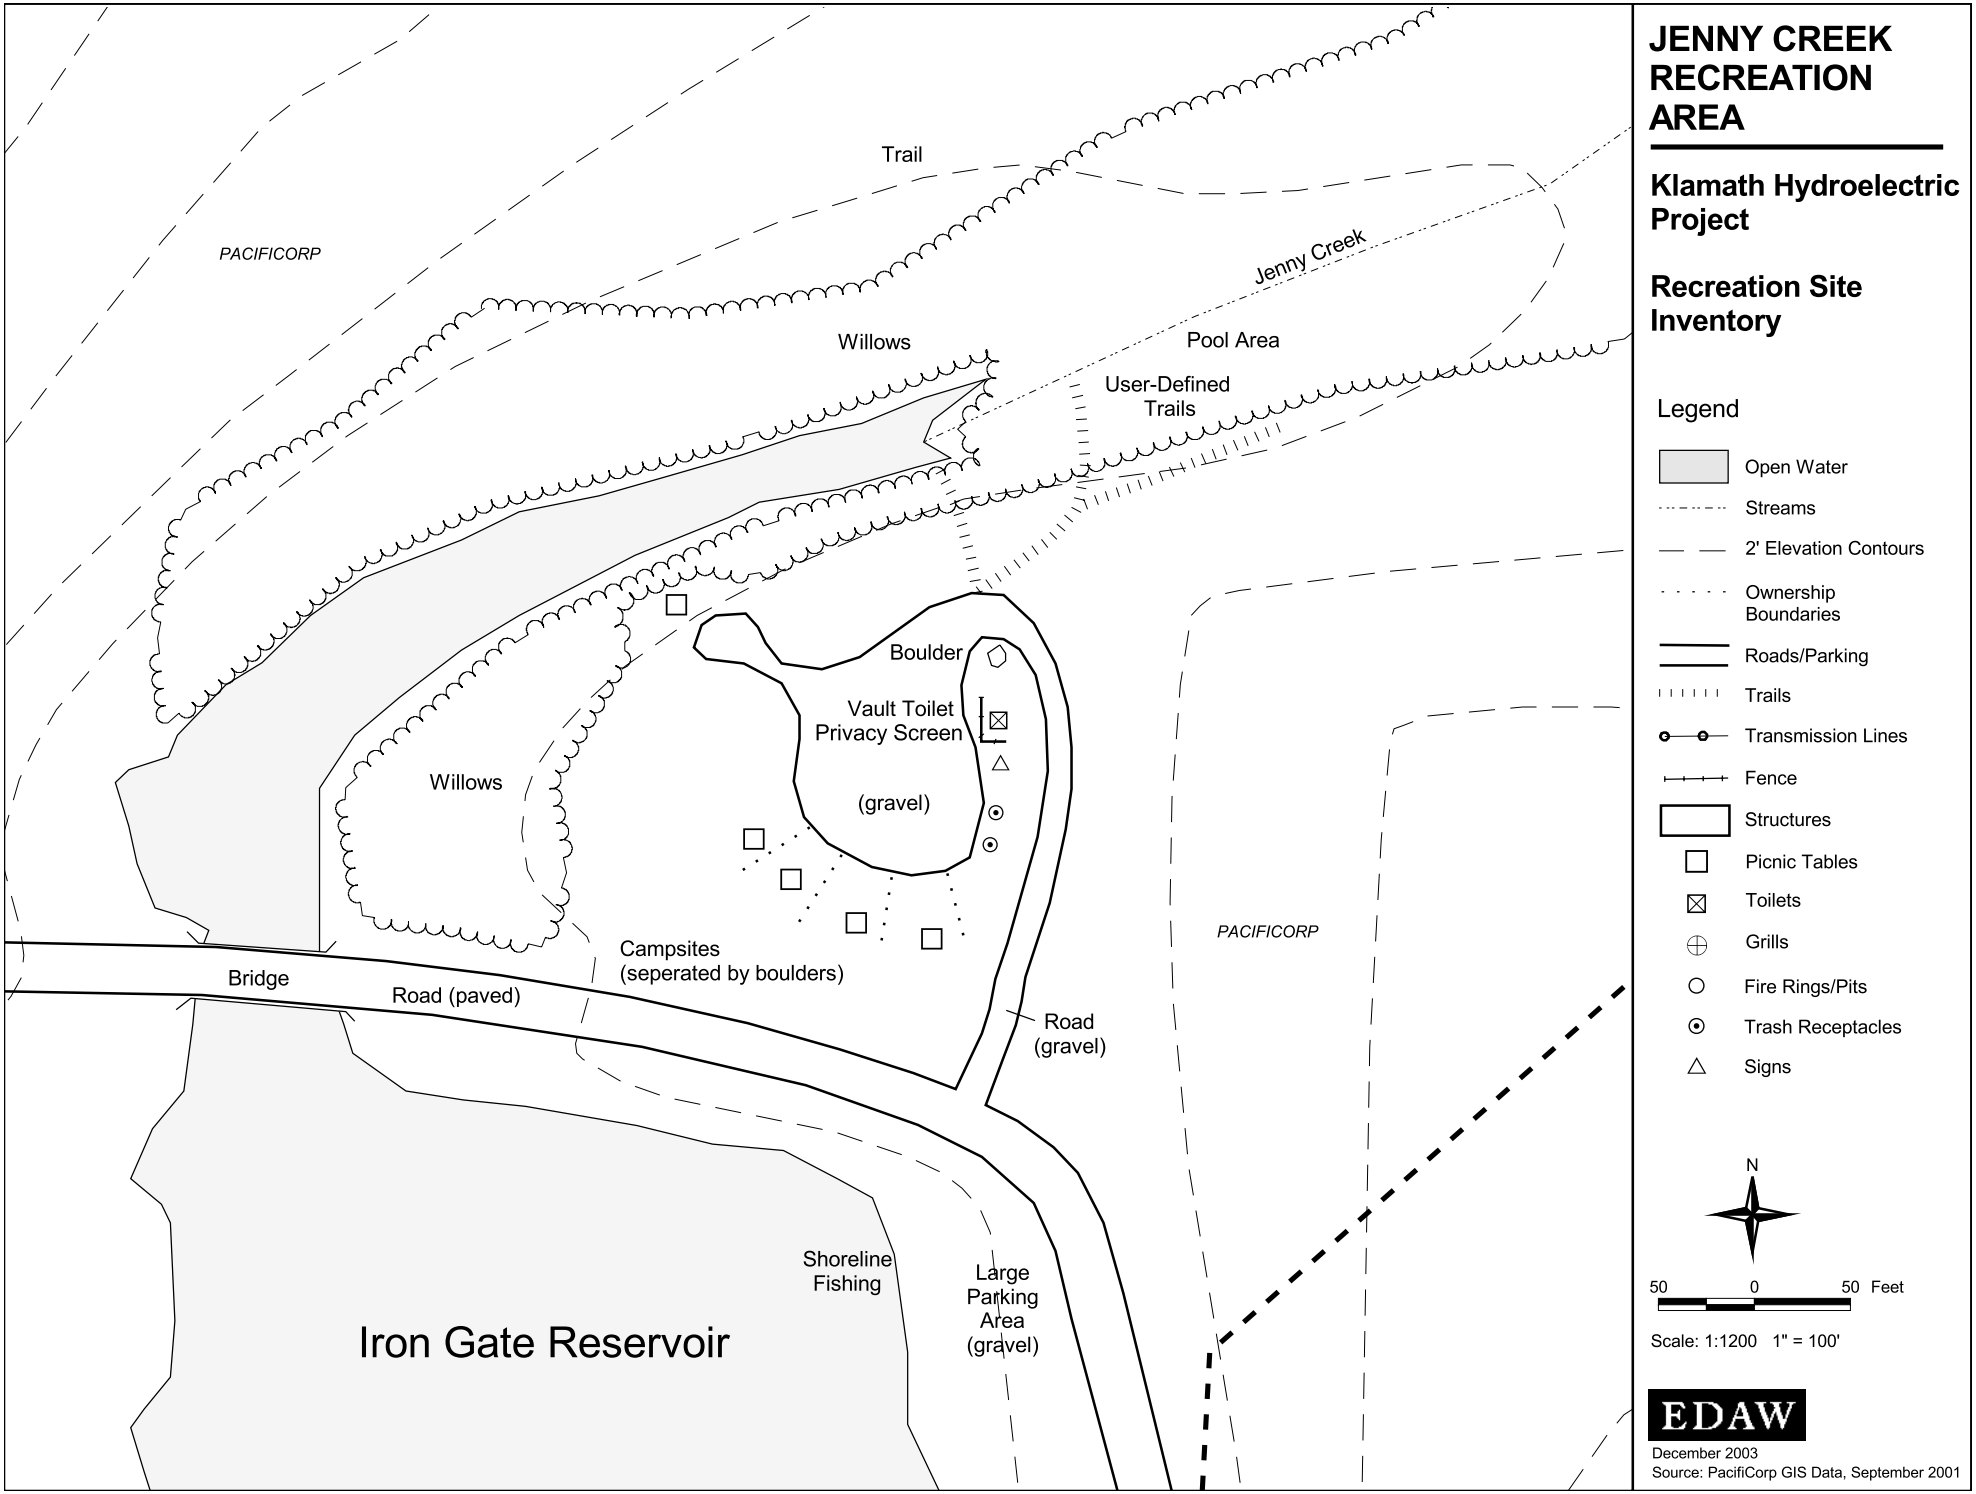
JENNY CREEK RECREATION AREA
Klamath Hydroelectric Project
Recreation Site Inventory
Trail
PACIFICORP
Jenny Creek
Willows
Pool Area
User-Defined Trails
Boulder
Vault Toilet
Privacy Screen
Willows
(gravel)
Campsites
(seperated by boulders)
Bridge
Road (paved)
Road
(gravel)
PACIFICORP
Shoreline
Fishing
Large
Parking
Area
(gravel)
Iron Gate Reservoir
Legend
Open Water
Streams
2' Elevation Contours
Ownership Boundaries
Roads/Parking
Trails
Transmission Lines
Fence
Structures
Picnic Tables
Toilets
Grills
Fire Rings/Pits
Trash Receptacles
Signs
N
50 0 50 Feet
Scale: 1:1200 1" = 100'
EDAW
December 2003
Source: PacifiCorp GIS Data, September 2001

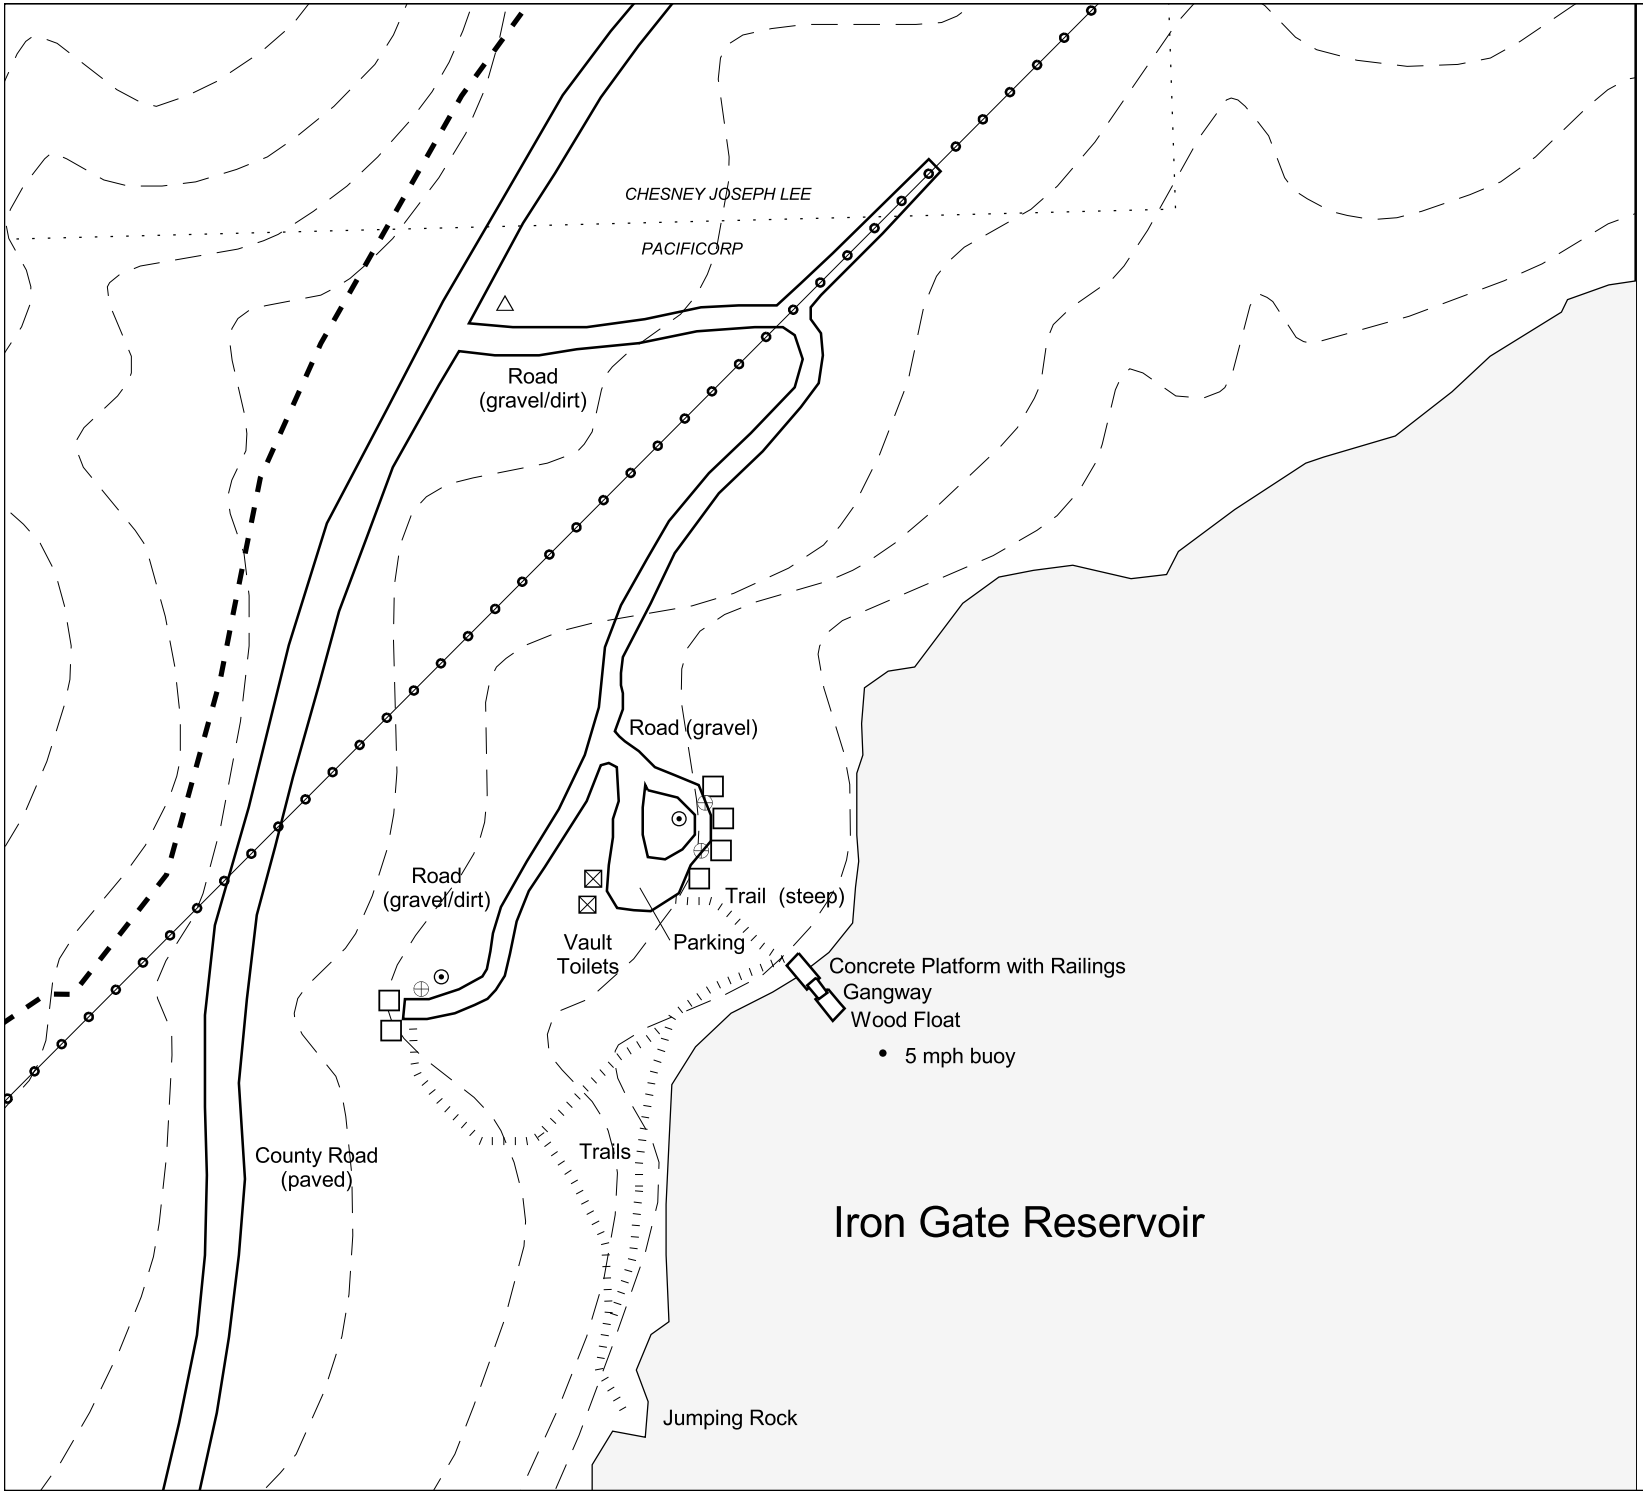

WANAKA SPRINGS RECREATION AREA

Klamath Hydroelectric Project

Recreation Site Inventory

Legend

- Open Water
- Streams
- 2' Elevation Contours
- Ownership Boundaries
- Roads/Parking
- Trails
- Transmission Lines
- Fence
- Structures
- Picnic Tables
- Toilets
- Grills
- Fire Rings/Pits
- Trash Receptacles
- Signs

N

50 0 50 100 Feet

Scale: 1:1800 1" = 150'

EDAW

December 2003

Source: PacifiCorp GIS Data, September 2001

© February 2004 PacifiCorp

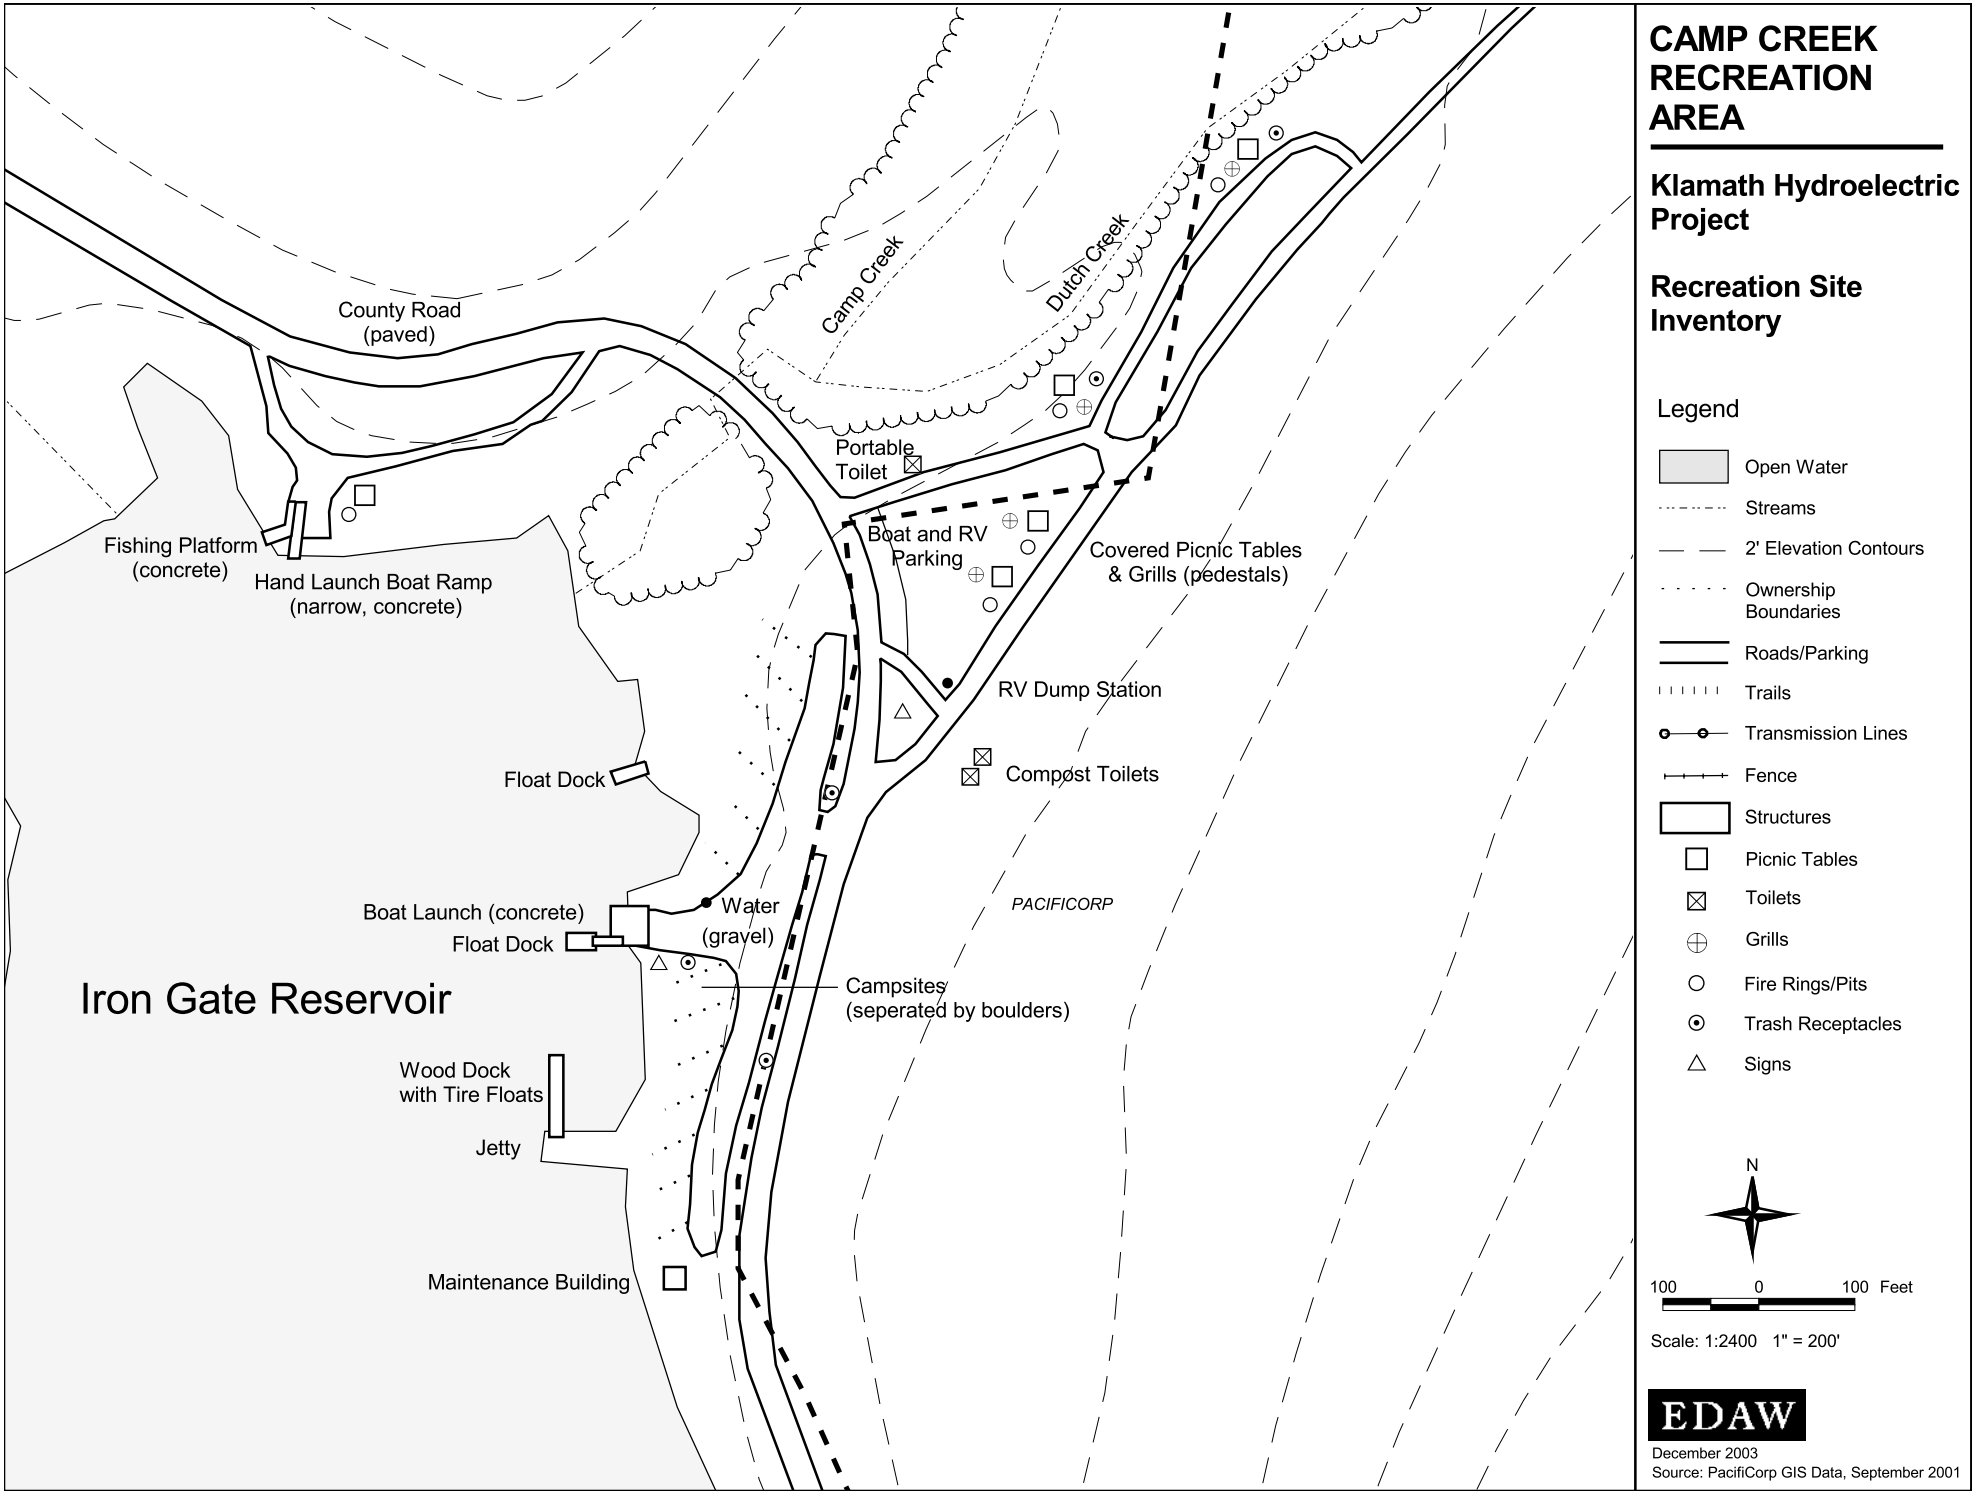
County Road
(paved)
Camp Creek
Dutch Creek
Portable
Toilet
Fishing Platform
(concrete)
Hand Launch Boat Ramp
(narrow, concrete)
Boat and RV
Parking
Covered Picnic Tables
& Grills (pedestals)
RV Dump Station
Compost Toilets
Float Dock
Boat Launch (concrete)
Float Dock
Water
(gravel)
PACIFICORP
Iron Gate Reservoir
Campsites
(seperated by boulders)
Wood Dock
with Tire Floats
Jetty
Maintenance Building
CAMP CREEK
RECREATION
AREA
Klamath Hydroelectric
Project
Recreation Site
Inventory
Legend
Open Water
Streams
2' Elevation Contours
Ownership
Boundaries
Roads/Parking
Trails
Transmission Lines
Fence
Structures
Picnic Tables
Toilets
Grills
Fire Rings/Pits
Trash Receptacles
Signs
N
100 0 100 Feet
Scale: 1:2400 1" = 200'
EDAW
December 2003
Source: PacifiCorp GIS Data, September 2001

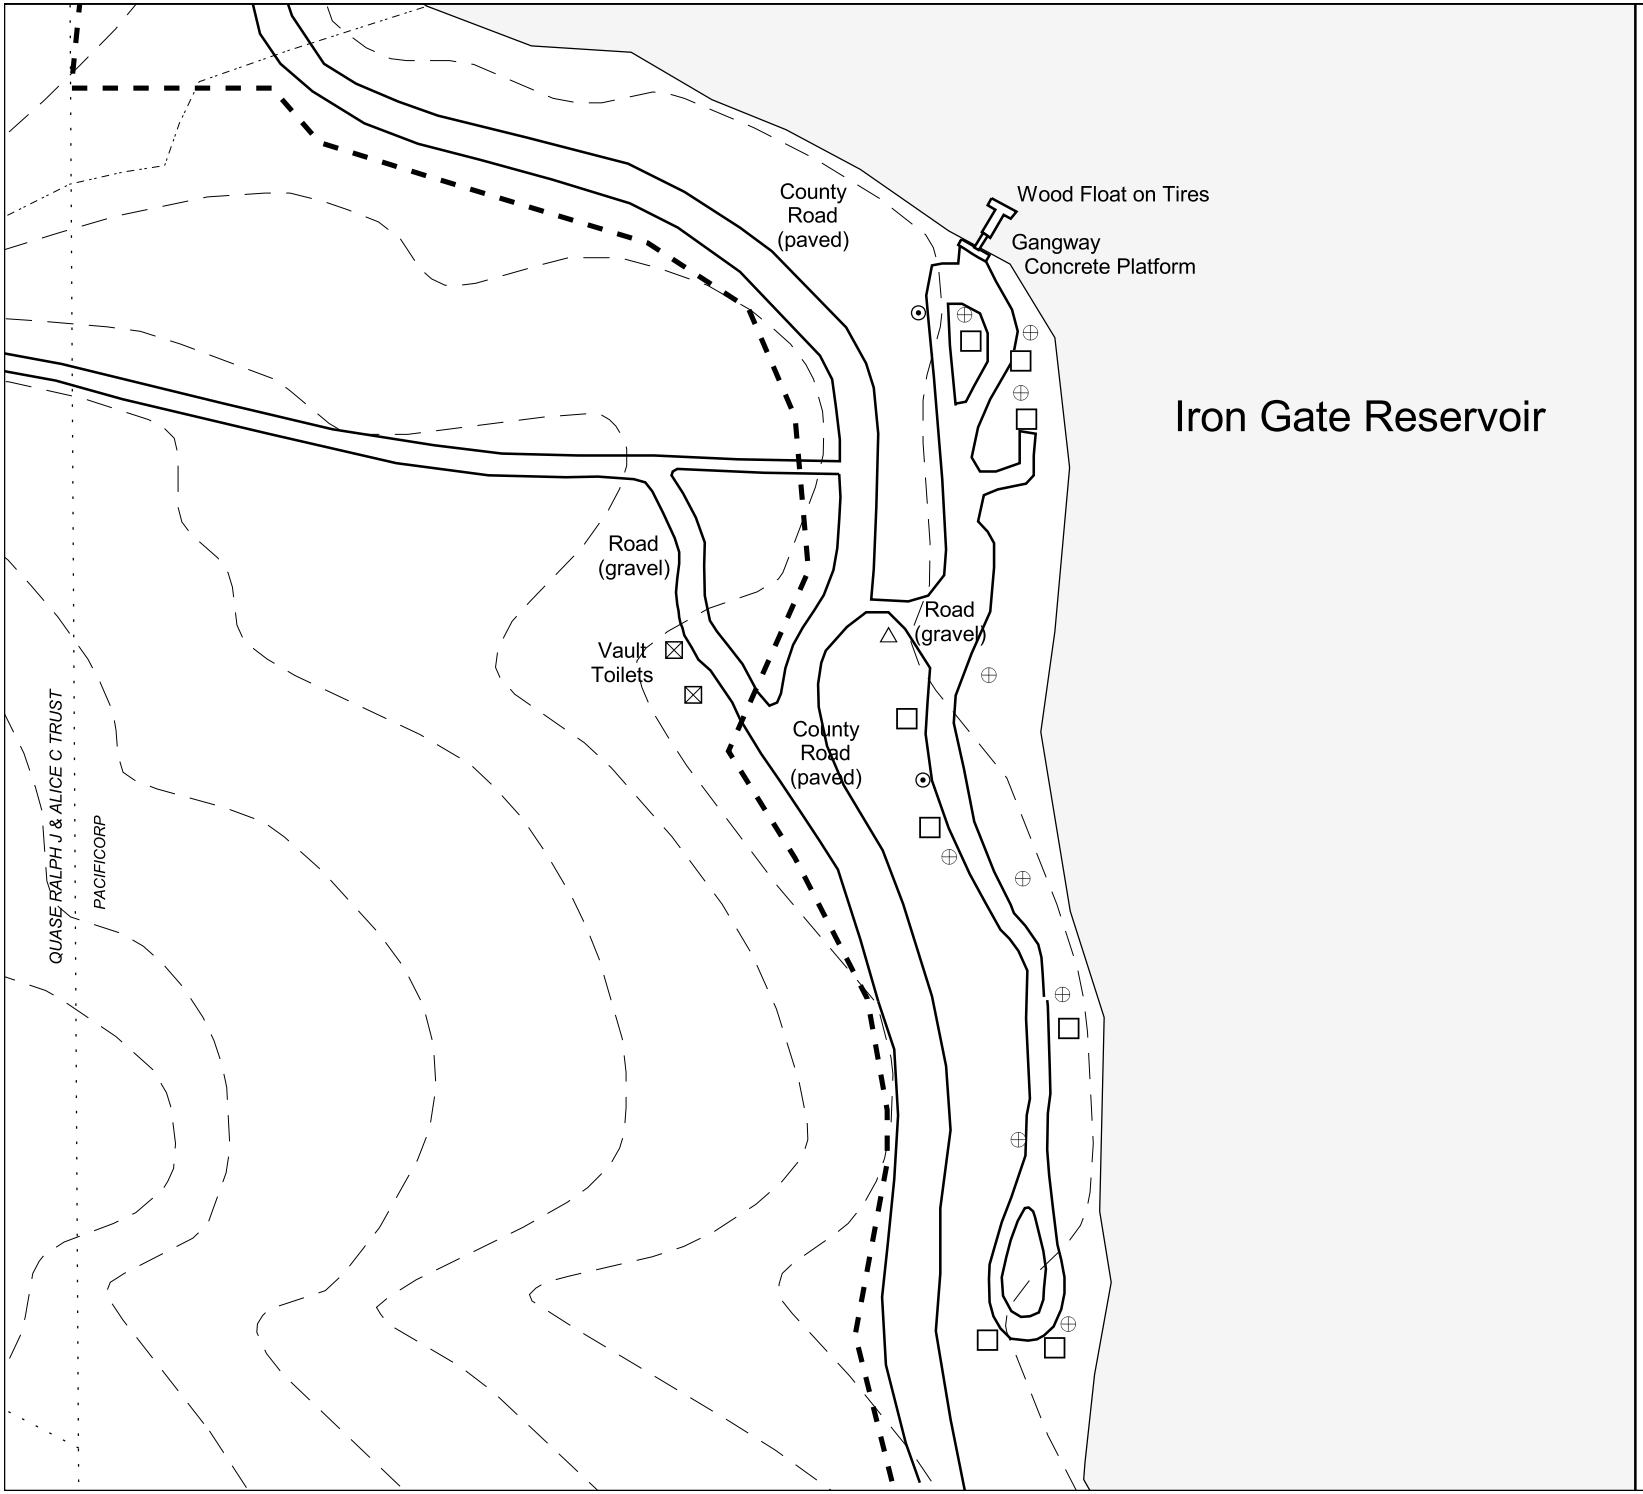

JUNIPER POINT RECREATION AREA

Klamath Hydroelectric Project

Recreation Site Inventory

Legend

- Open Water
- Streams
- 2' Elevation Contours
- Ownership Boundaries
- Roads/Parking
- Trails
- Transmission Lines
- Fence
- Structures
- Picnic Tables
- Toilets
- Grills
- Fire Rings/Pits
- Trash Receptacles
- Signs

N

50 0 50 100 Feet

Scale: 1:1800 1" = 150'

EDAW

December 2003

Source: PacifiCorp GIS Data, September 2001

© February 2004 PacifiCorp

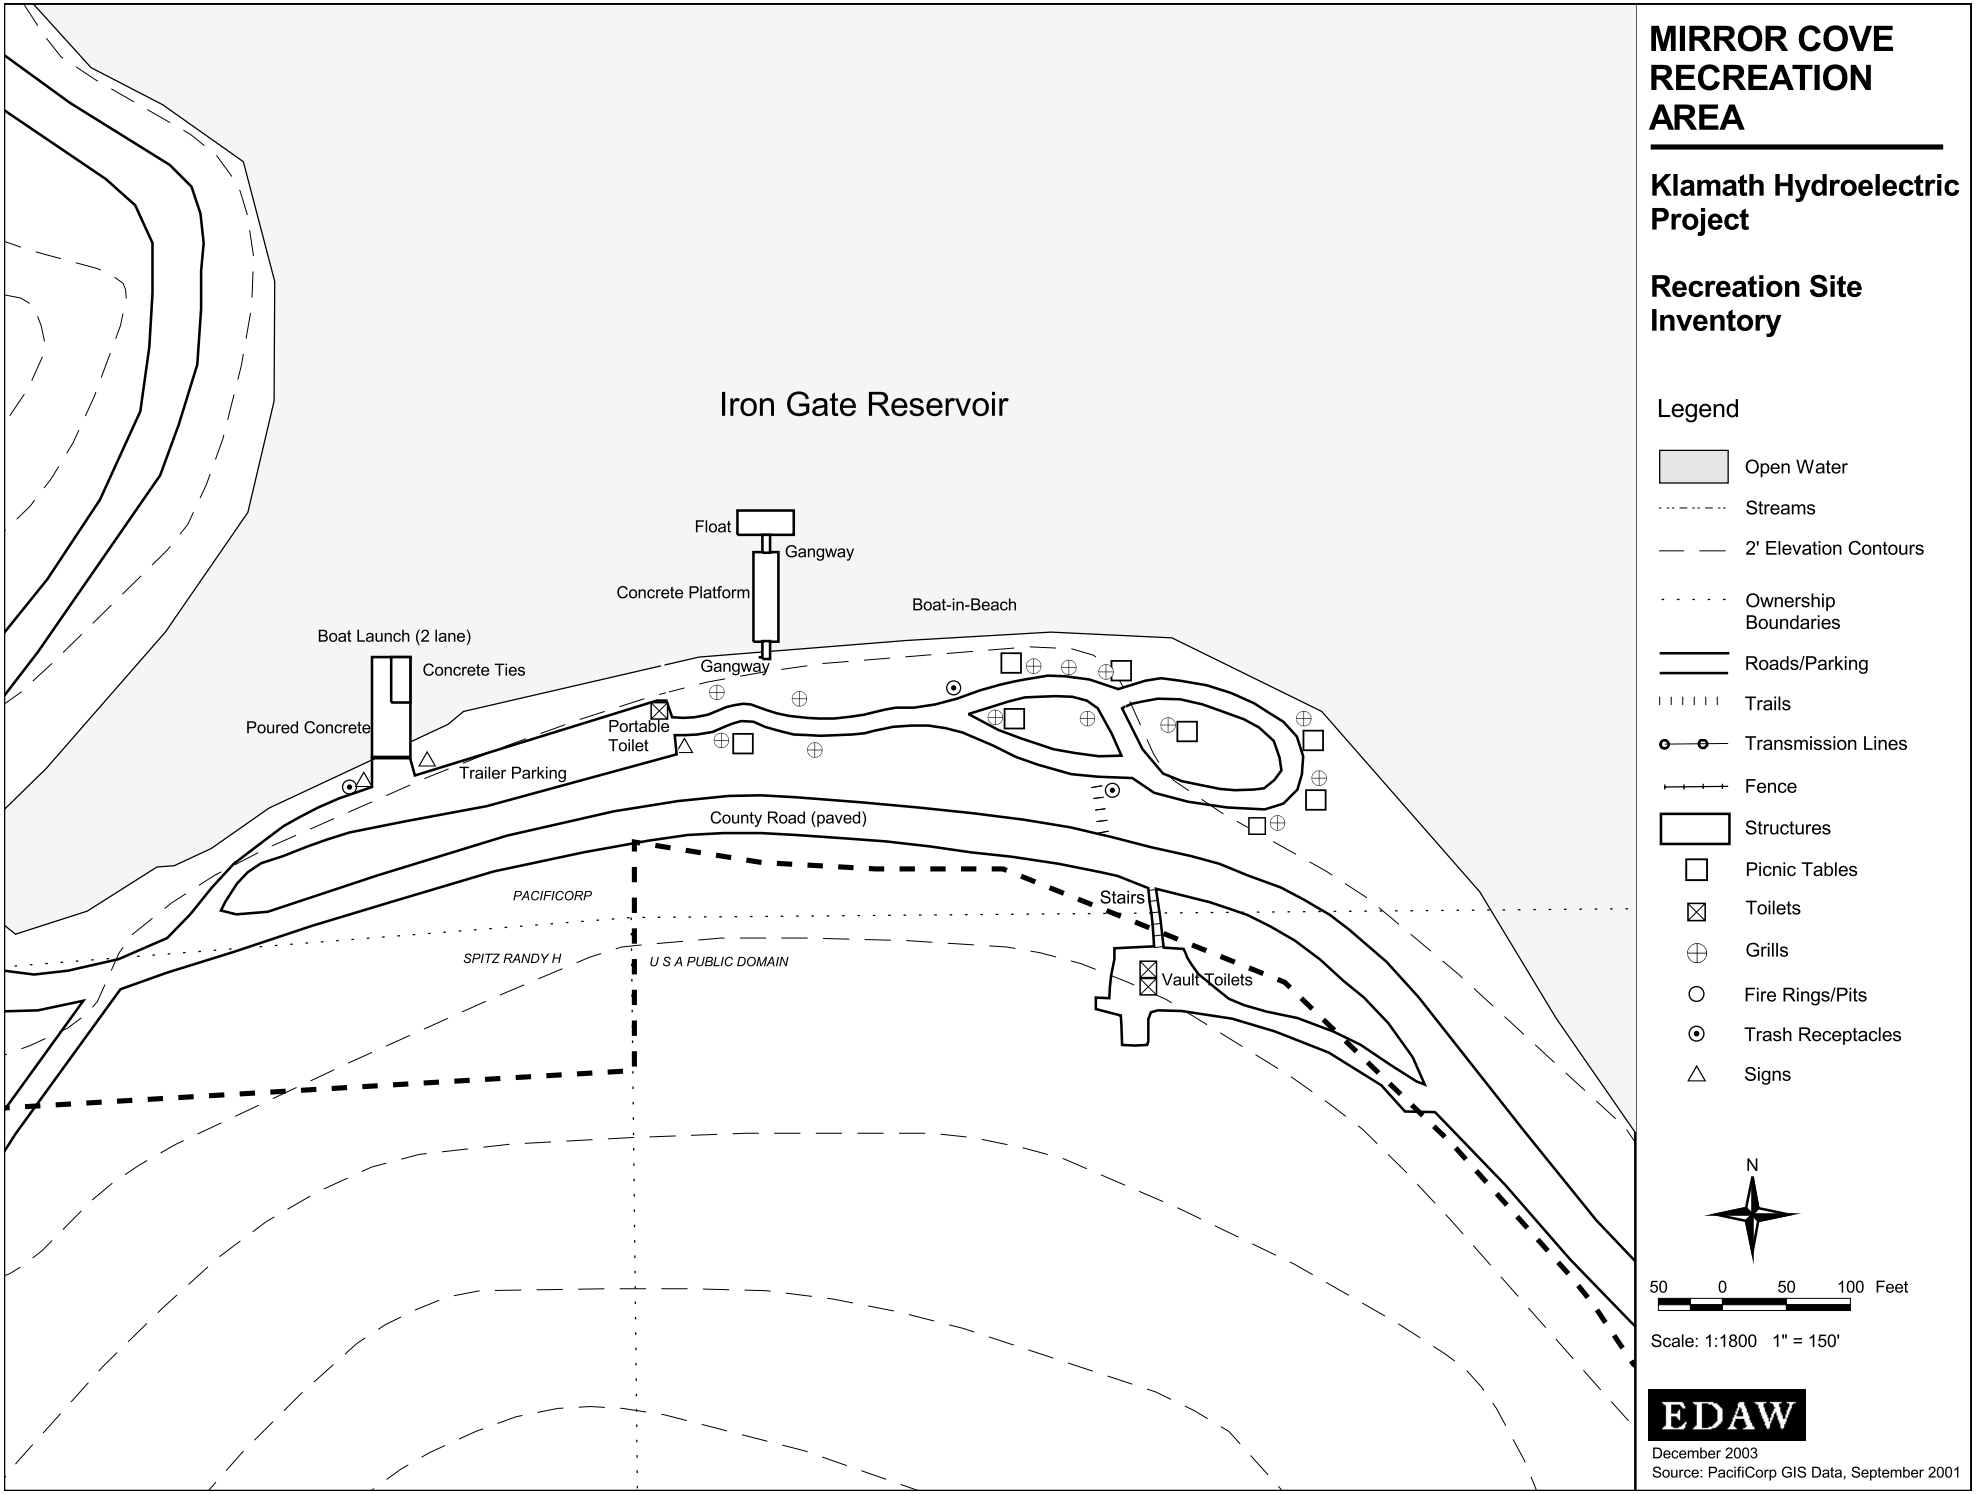
MIRROR COVE RECREATION AREA
Klamath Hydroelectric Project
Recreation Site Inventory
Iron Gate Reservoir
Float
Gangway
Concrete Platform
Boat-in-Beach
Boat Launch (2 lane)
Concrete Ties
Gangway
Poured Concrete
Portable Toilet
Trailer Parking
County Road (paved)
PACIFICORP
SPITZ RANDY H
U S A PUBLIC DOMAIN
Stairs
Vault Toilets
Legend
Open Water
Streams
2' Elevation Contours
Ownership Boundaries
Roads/Parking
Trails
Transmission Lines
Fence
Structures
Picnic Tables
Toilets
Grills
Fire Rings/Pits
Trash Receptacles
Signs
N
50 0 50 100 Feet
Scale: 1:1800 1" = 150'
EDAW
December 2003
Source: PacifiCorp GIS Data, September 2001

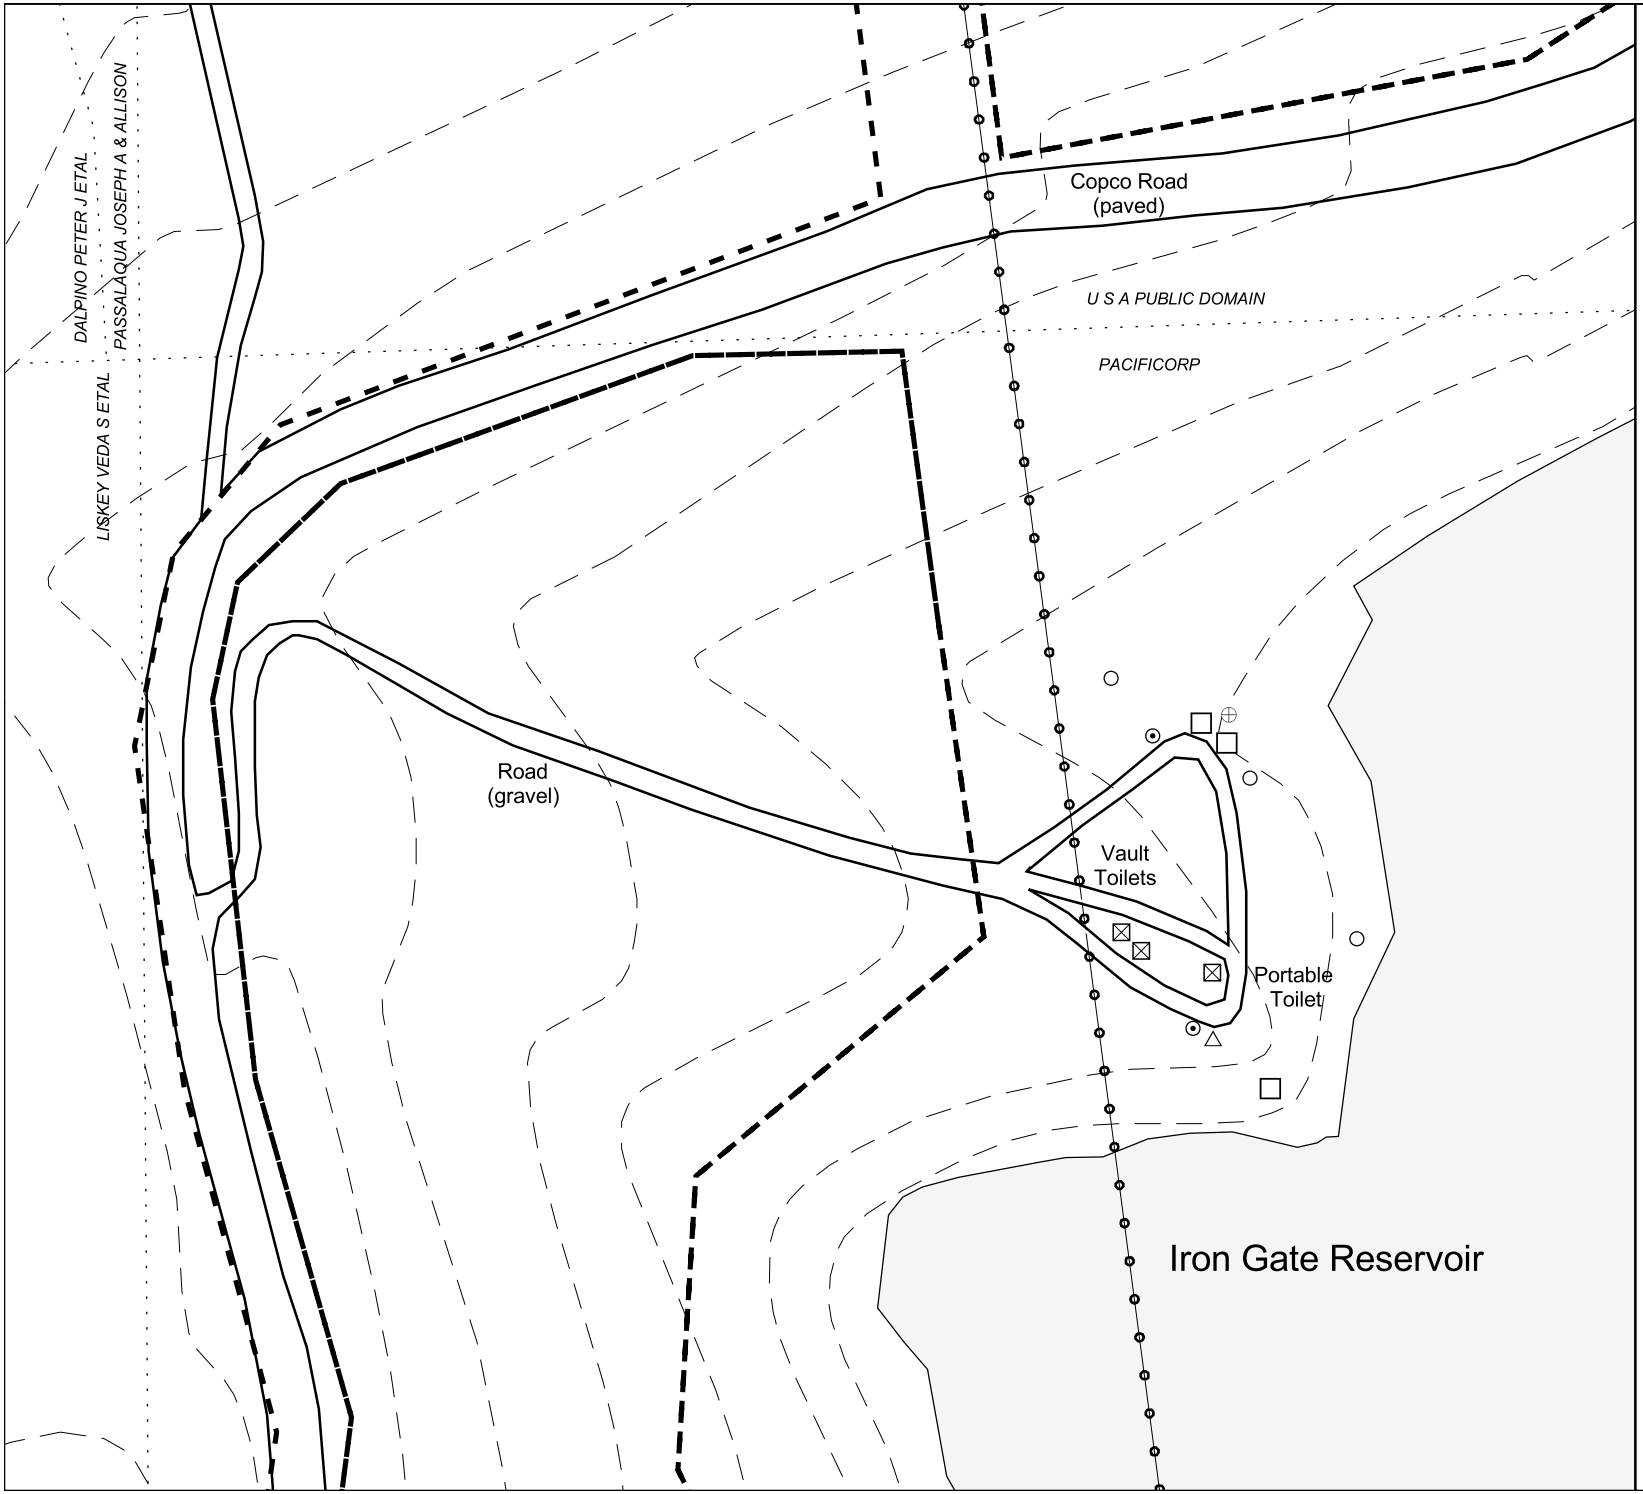

OVERLOOK POINT RECREATION AREA

Klamath Hydroelectric Project

Recreation Site Inventory

Legend

- Open Water
- Streams
- 2' Elevation Contours
- Ownership Boundaries
- Roads/Parking
- Trails
- Transmission Lines
- Fence
- Structures
- Picnic Tables
- Toilets
- Grills
- Fire Rings/Pits
- Trash Receptacles
- Signs

N

50 0 50 100 Feet

Scale: 1:1800 1" = 150'

EDAW

December 2003

Source: PacifiCorp GIS Data, September 2001

© February 2004 PacifiCorp

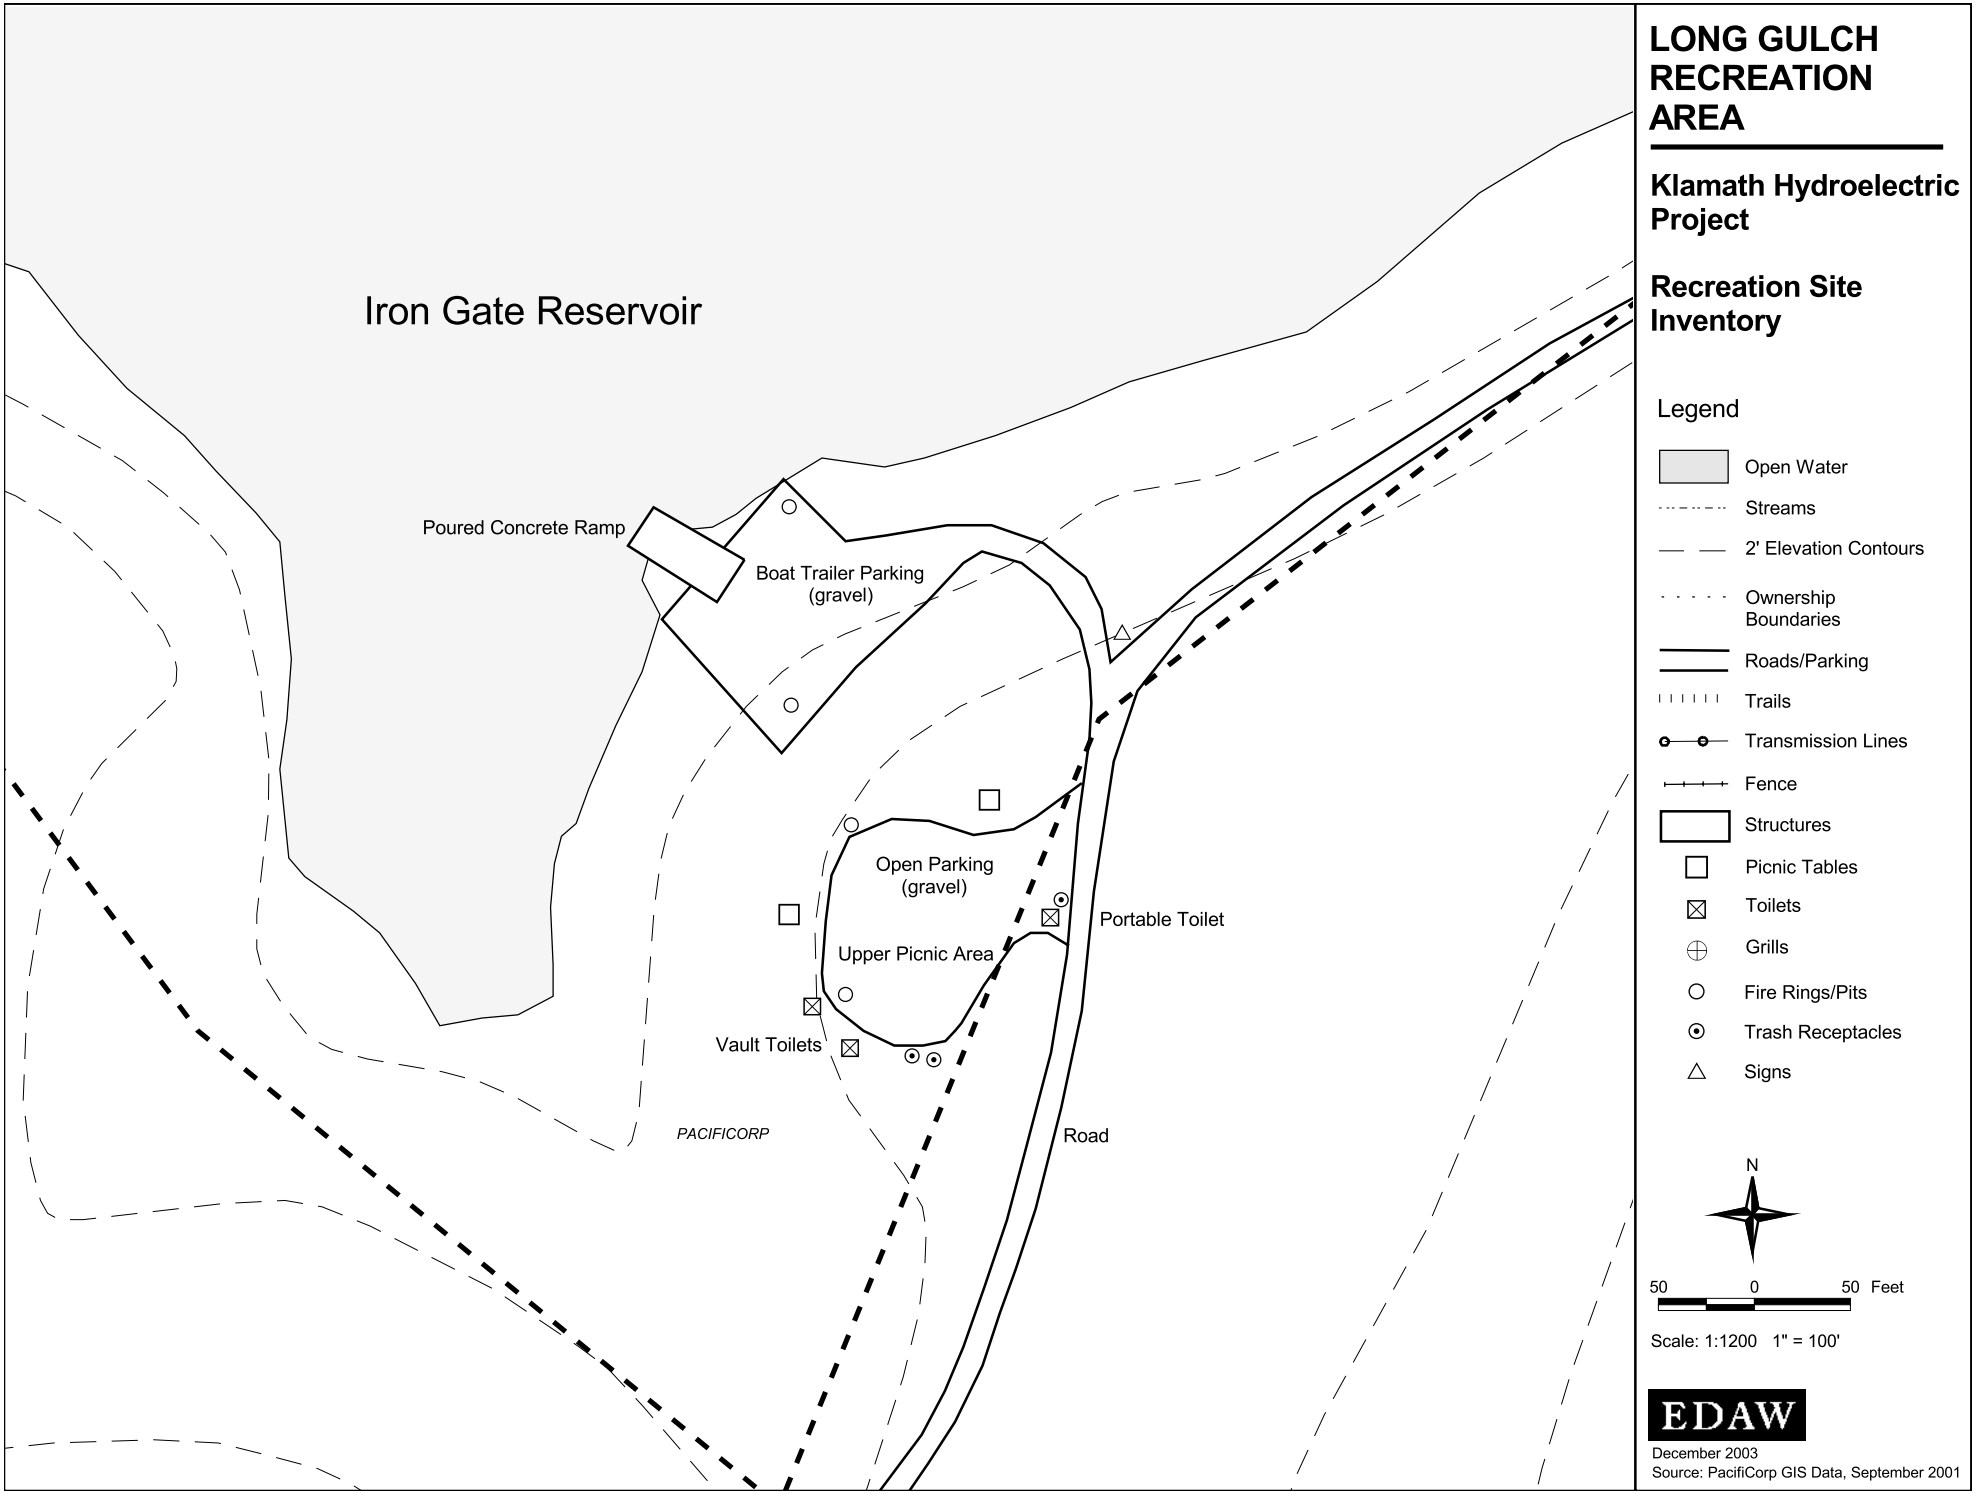
Iron Gate Reservoir
Poured Concrete Ramp
Boat Trailer Parking
(gravel)
Open Parking
(gravel)
Portable Toilet
Upper Picnic Area
Vault Toilets
PACIFICORP
Road
LONG GULCH RECREATION AREA
Klamath Hydroelectric Project
Recreation Site Inventory
Legend
Open Water
Streams
2' Elevation Contours
Ownership Boundaries
Roads/Parking
Trails
Transmission Lines
Fence
Structures
Picnic Tables
Toilets
Grills
Fire Rings/Pits
Trash Receptacles
Signs
N
50 0 50 Feet
Scale: 1:1200 1" = 100'
EDAW
December 2003
Source: PacifiCorp GIS Data, September 2001

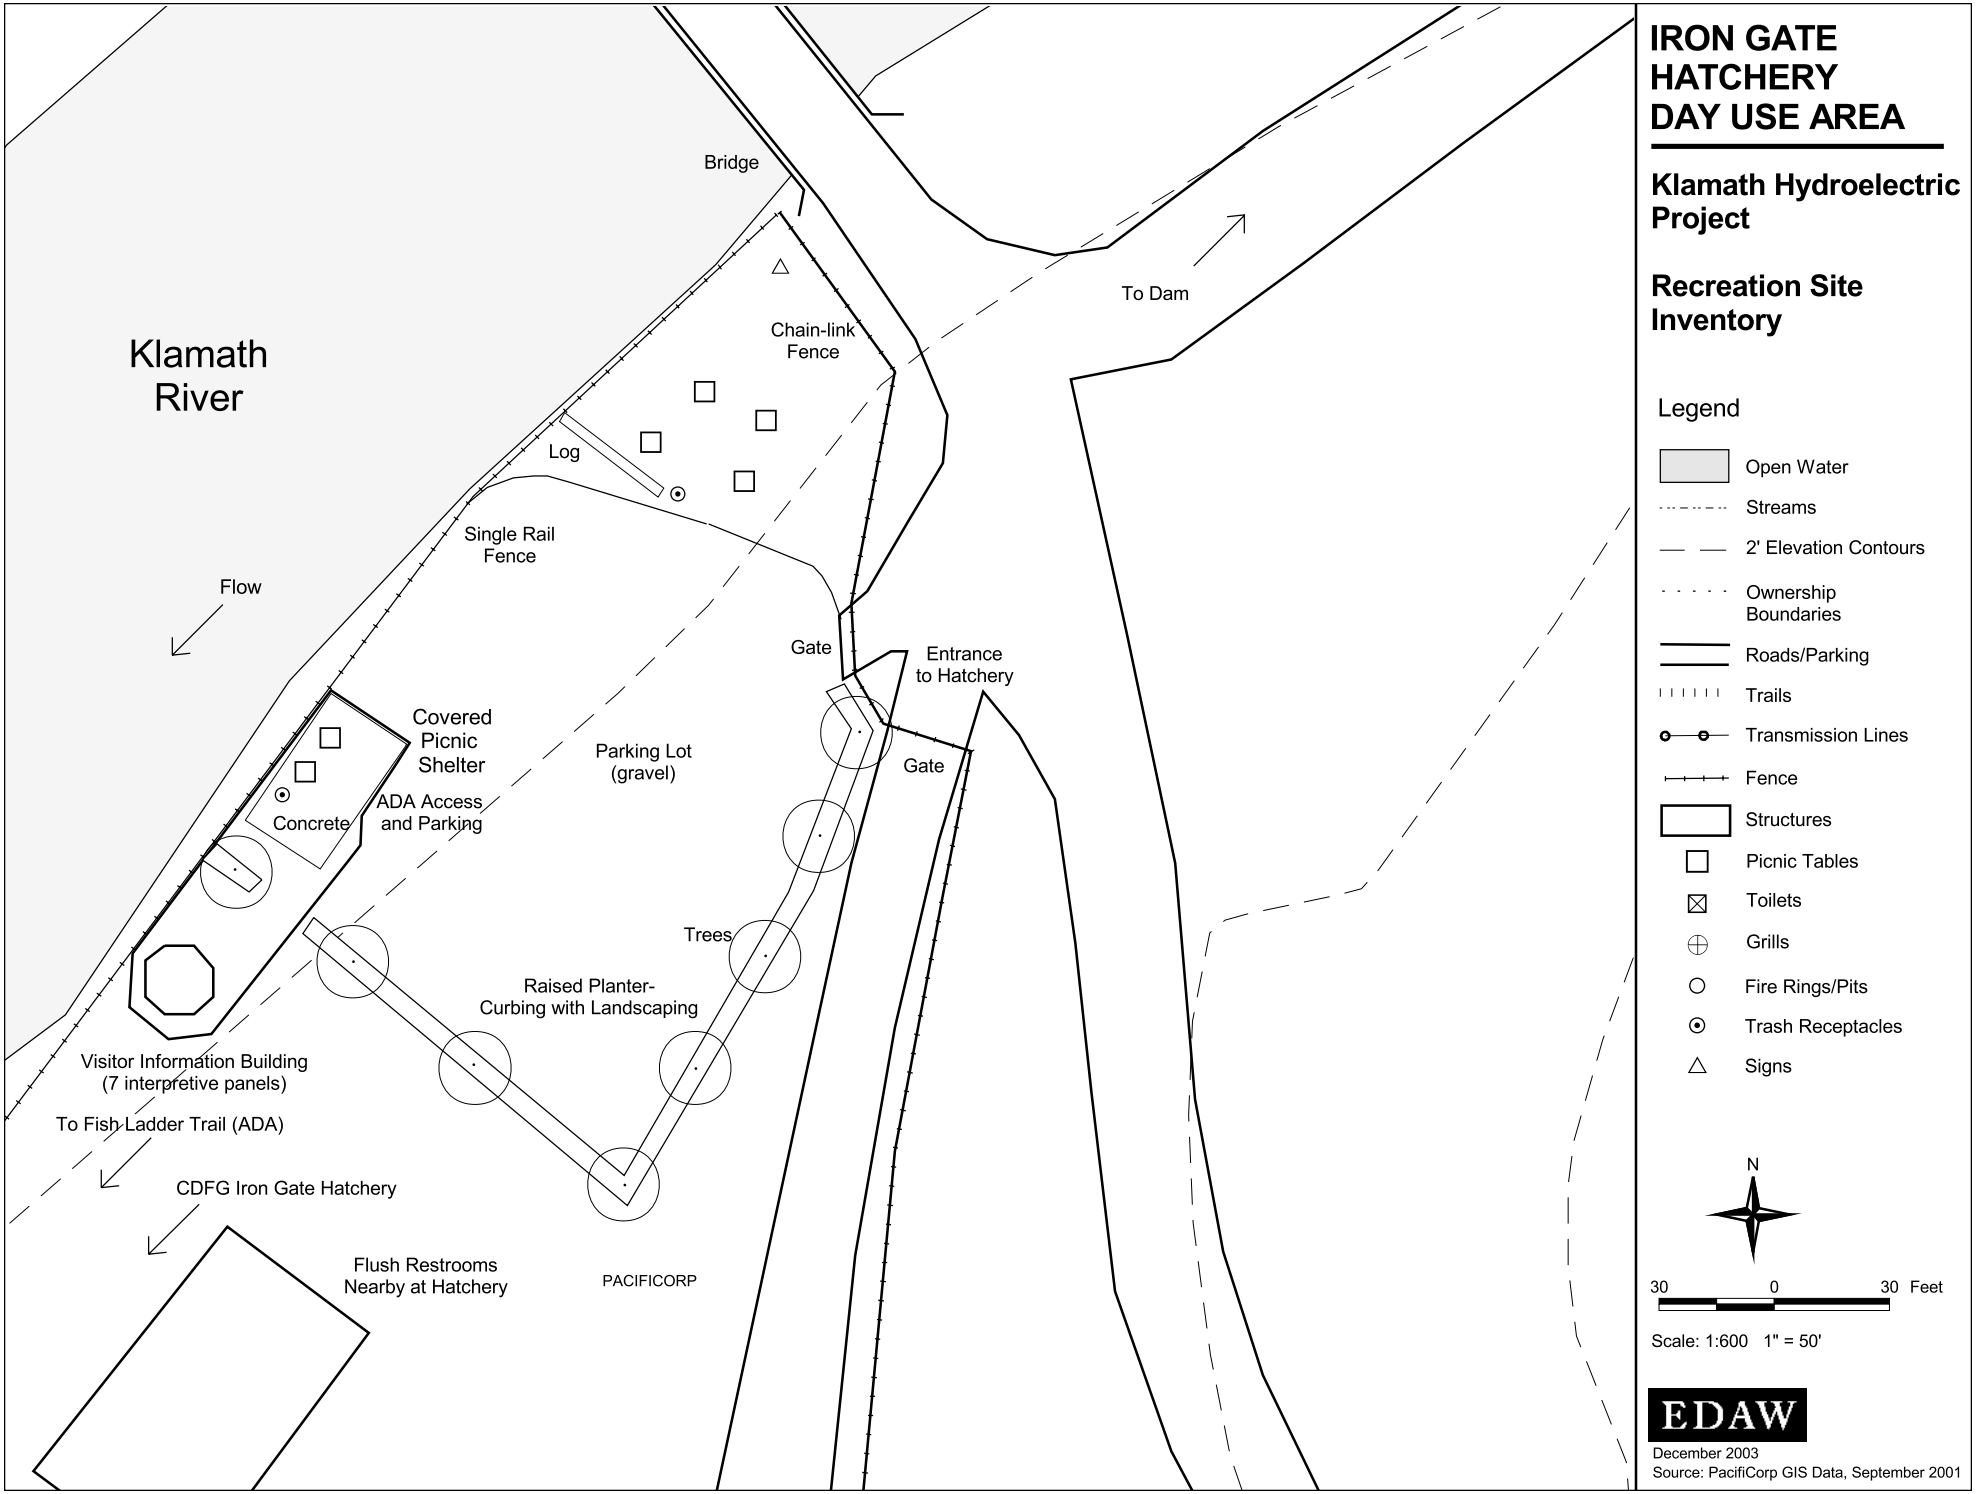

© February 2004 PacifiCorp

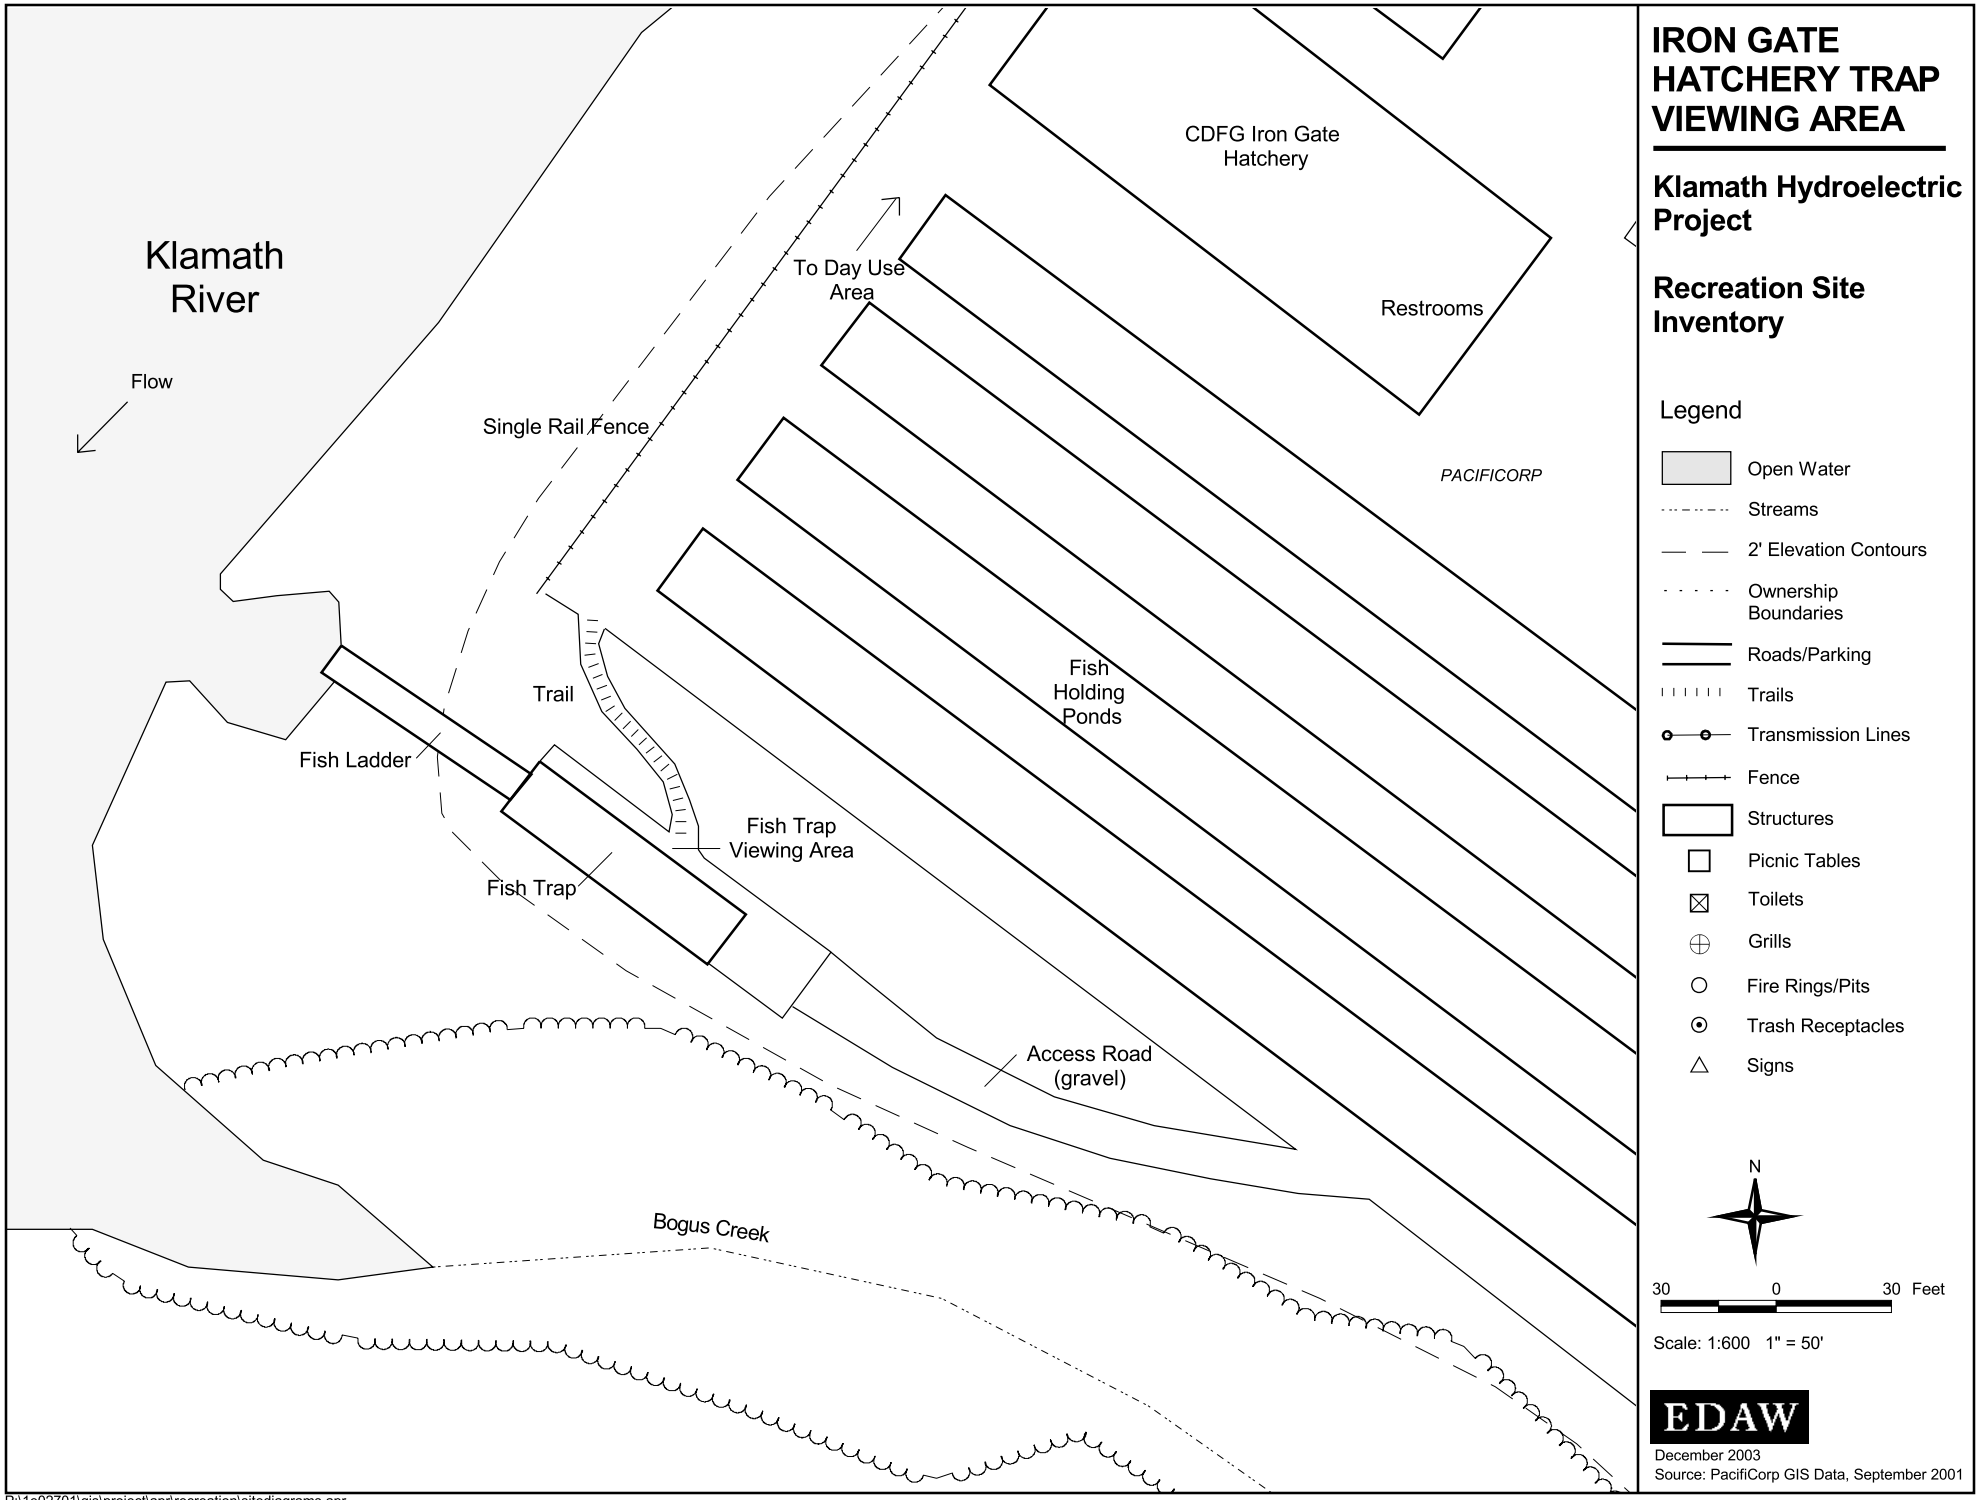

P:\1e02701\gis\project\apr\recreation\sitediagrams.apr

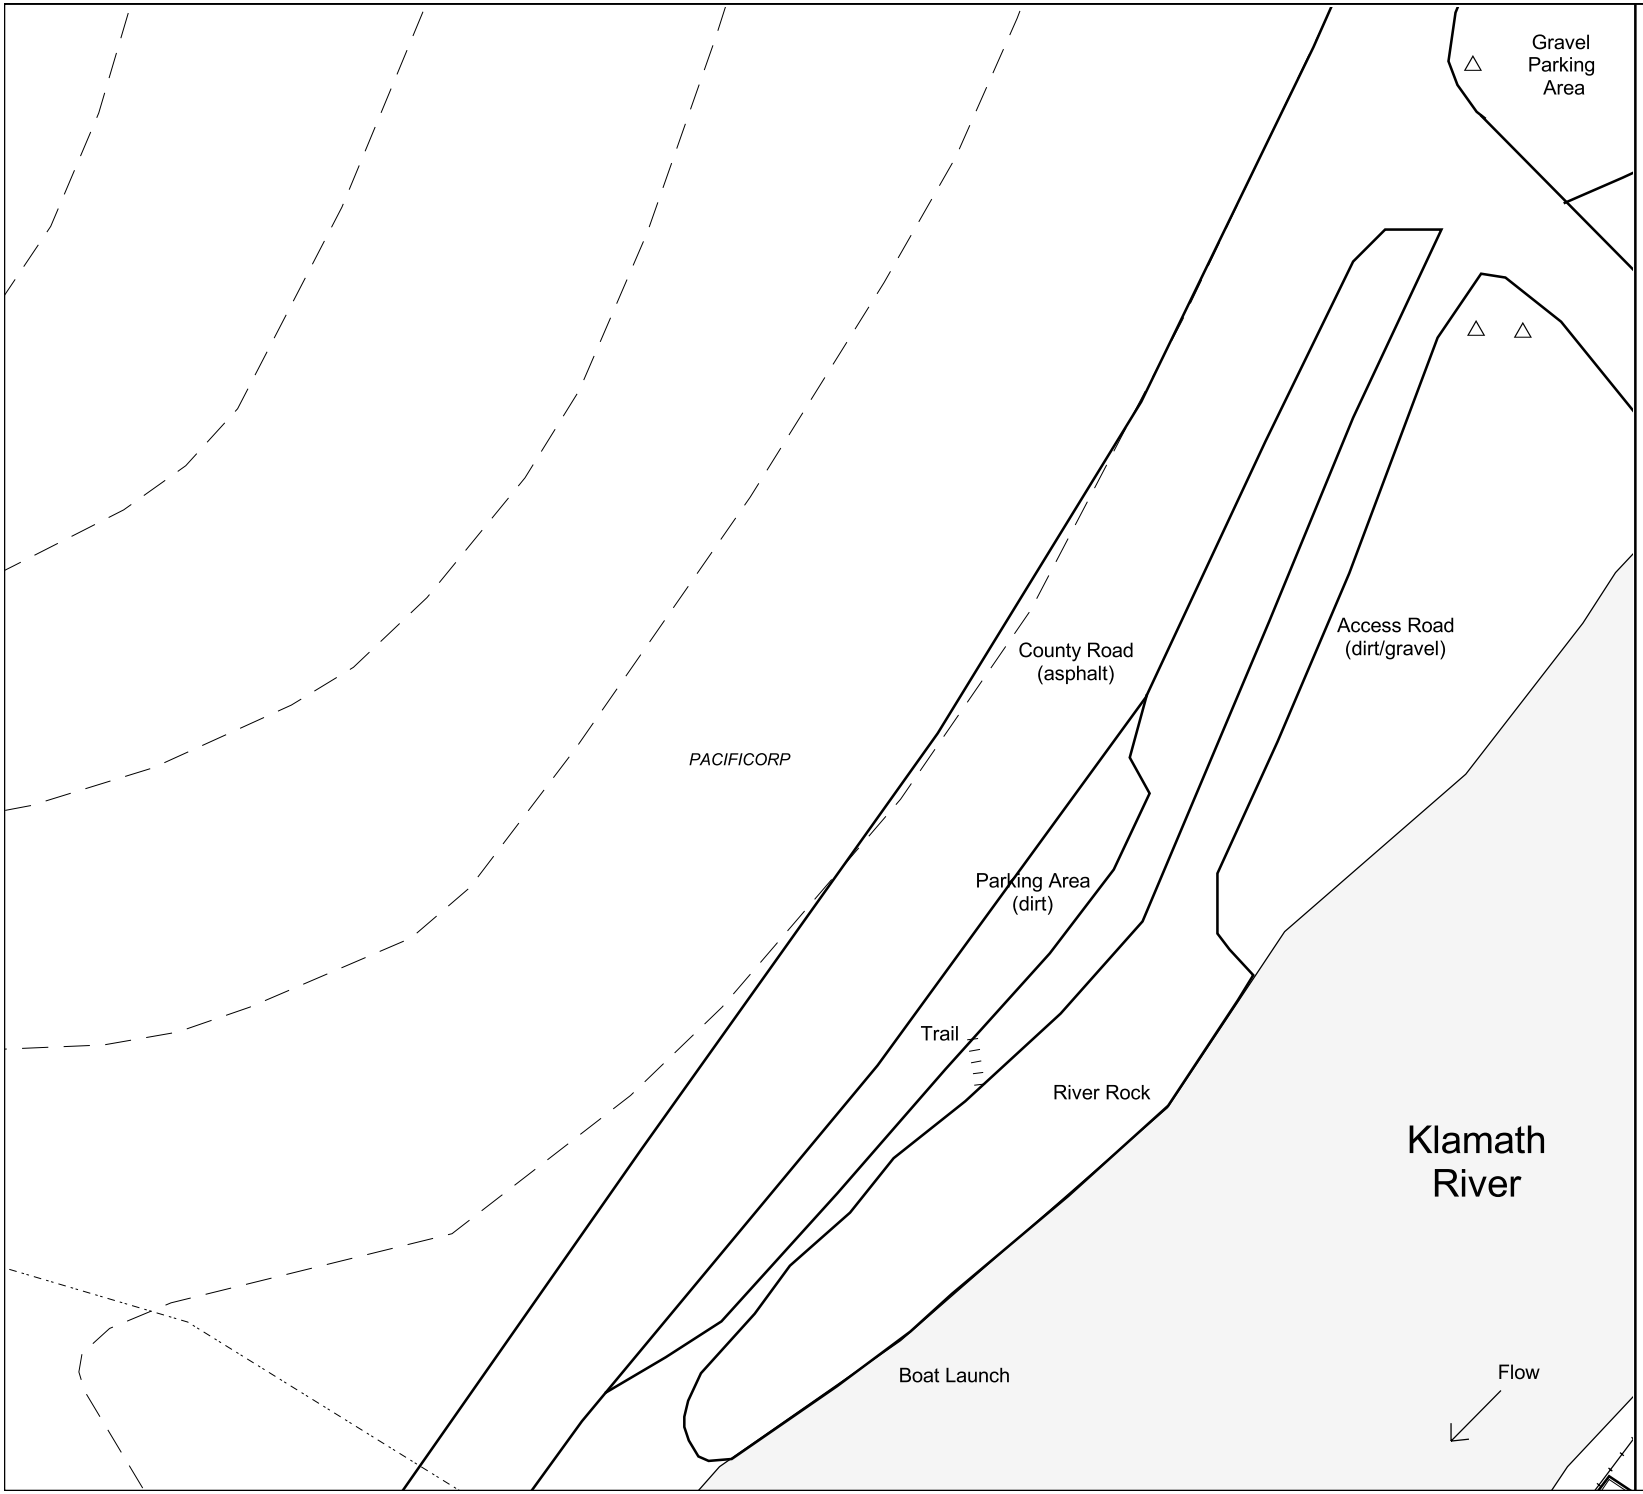

IRON GATE HATCHERY FISHING ACCESS

Klamath Hydroelectric Project

Recreation Site Inventory

Legend

- Open Water
- Streams
- 2' Elevation Contours
- Ownership Boundaries
- Roads/Parking
- Trails
- Transmission Lines
- Fence
- Structures
- Picnic Tables
- Toilets
- Grills
- Fire Rings/Pits
- Trash Receptacles
- Signs

N

30 0 30 Feet

Scale: 1:600 1" = 50'

EDAW

December 2003

Source: PacifiCorp GIS Data, September 2001

© February 2004 PacifiCorp